



WHARF HOUSE, KING STREET, EMSWORTH
PROPOSED



SITE BLOCK PLAN
1:500
Ordnance Survey, (c) Crown Copyright 2019. All rights reserved.
Licence number 100022432

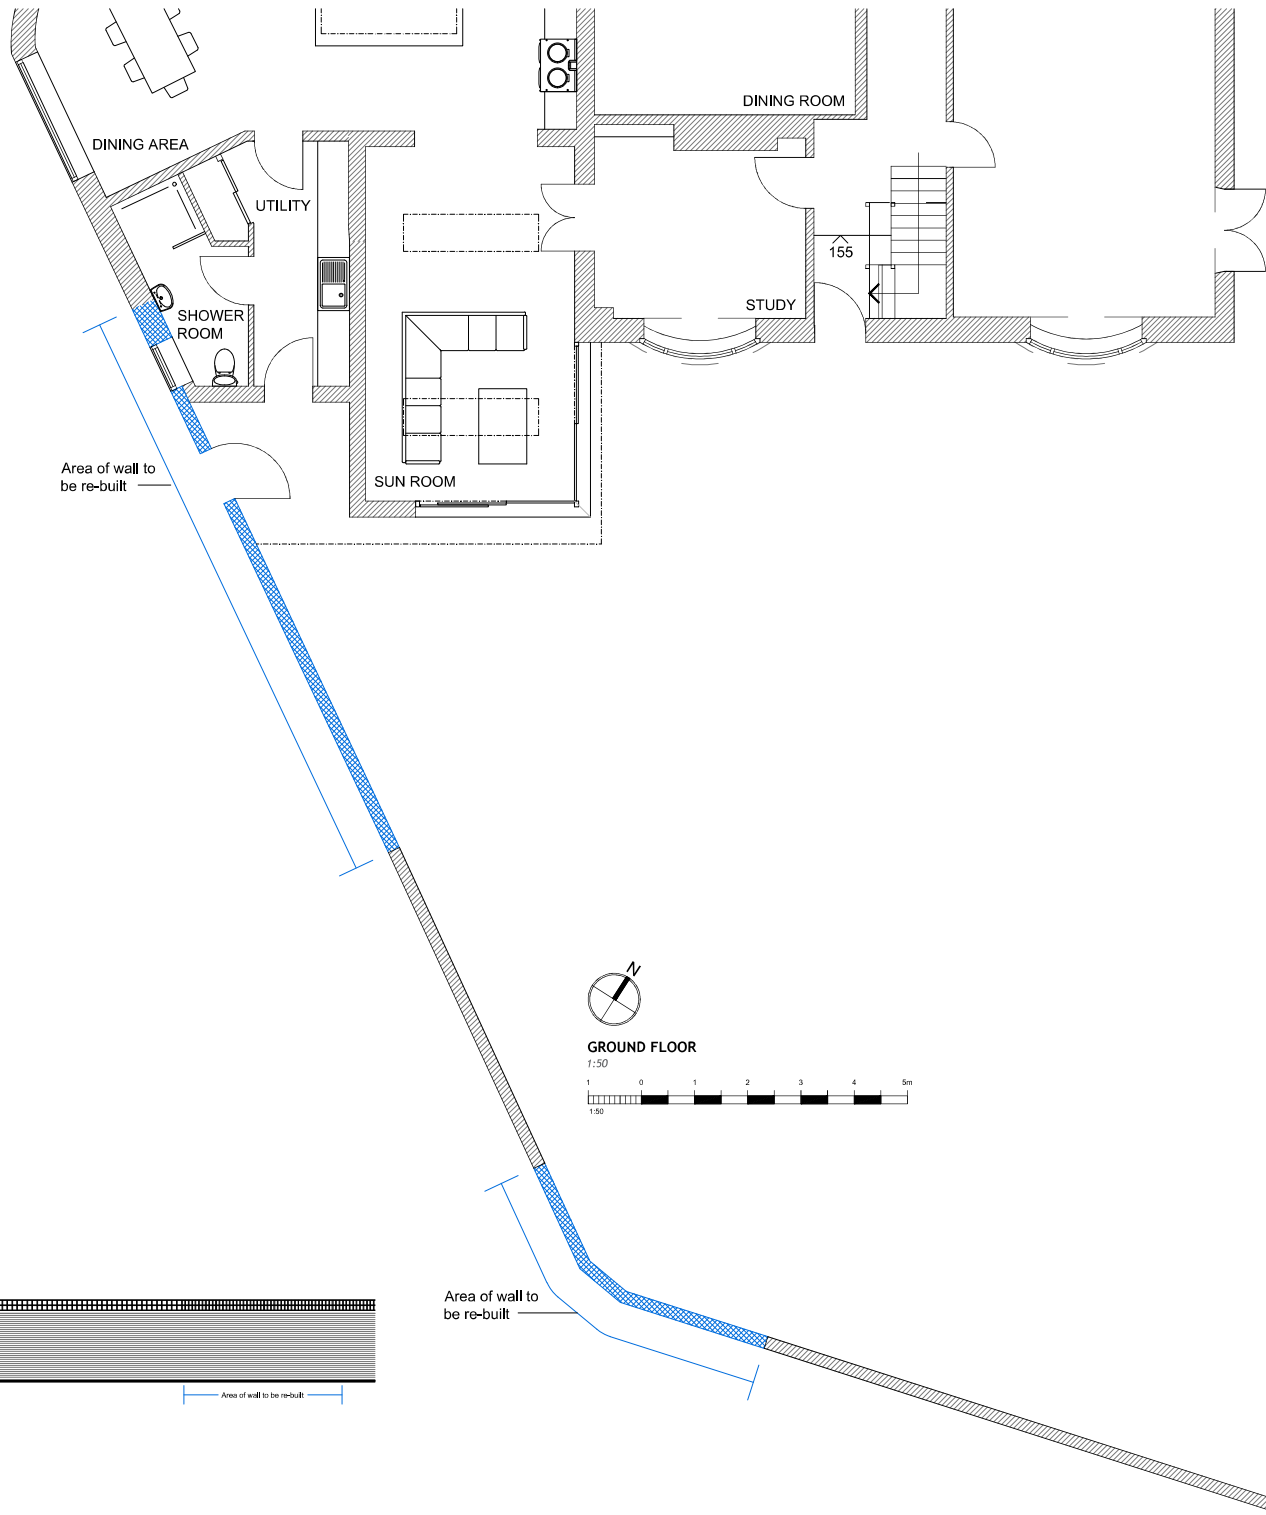

NOTES:
Dimensions to be checked on site before commencing work.
Any discrepancies shall be reported to the architect immediately.
Do not scale from these drawings except for planning purposes.
Use figured dimensions only.
Where applicable this drawing is to be read in conjunction with other consultants' drawings.
All drawings to be read in conjunction with specification and all other drawings including structural engineer and mechanical and electrical drawings / specification

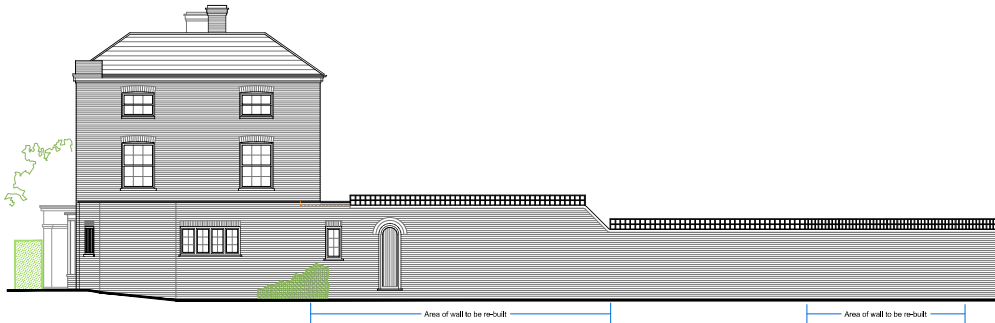

SIDE ELEVATION
[west] 1:100

A		17.05.23	Additional Section of Wall Added	THGD
REV	DATE	AMENDMENT		DRAWN
hd architects Helyer Davies Architects Ltd 1 The Old Flour Mill, Emsworth, PO10 7BT 01243 370 715 www.hjdarchitects.co.uk mail@hjdarchitects.co.uk PROJECT Wharf House King Street Emsworth PO10 7AZ				
DRAWING Proposed Plans & Elevations			SCALE as noted @ A1	
DATE		FEB 2023	DRAWN	SH
DRAWING NUMBER 191805-03			REVISION A	