



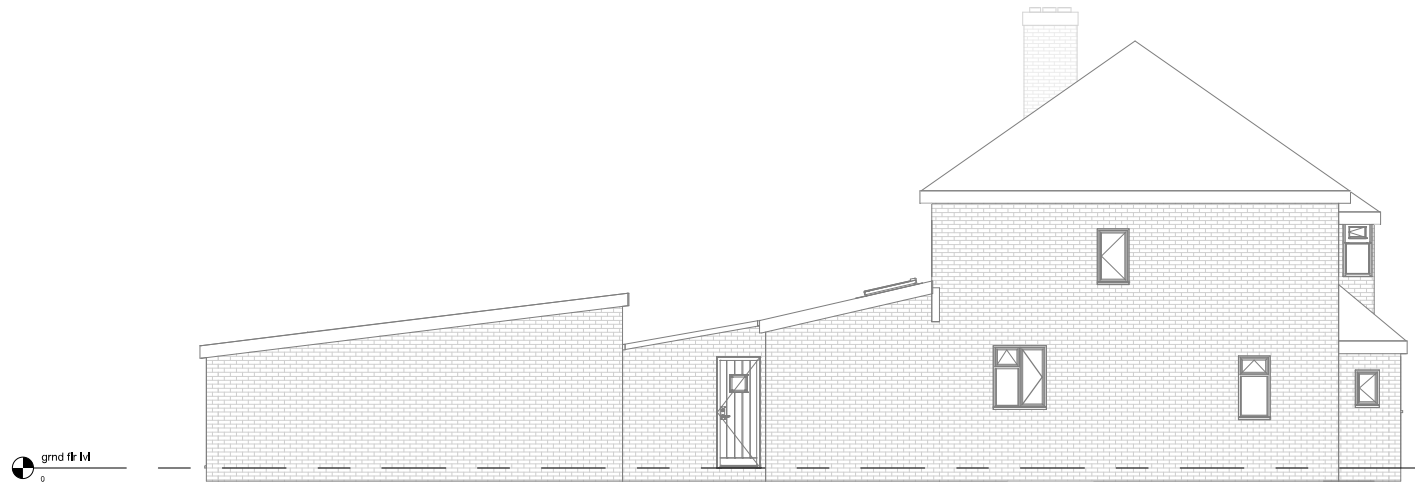

Existing Elevation-Left side

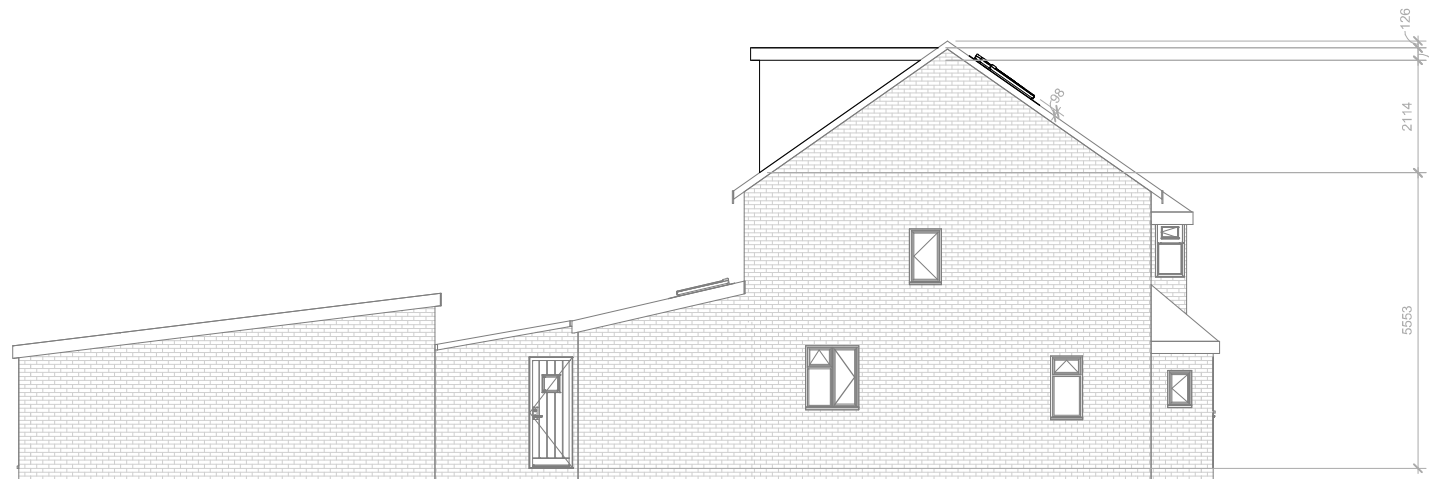

Proposed Elevation-Left side



1:500		50
1:200		20
1:100		10
1:50		5

All measurement to be checked on site prior to any commenent

Parkers Design Limited - The Studio @ 90, PO9 2PR

www.pexd.co.uk - info@parkersdesign.com - 07776 008822

PROJECT	41 Elmleigh Road PO9 2AB		CLIENT Sutherland					
SHEET	Elevations-Left side		Date		Issue Date	Scale (@ A3)	1 : 100	
			Drawn by		SW	DRAWING NUMBER		REV
			Checked by		SR	P 5		