


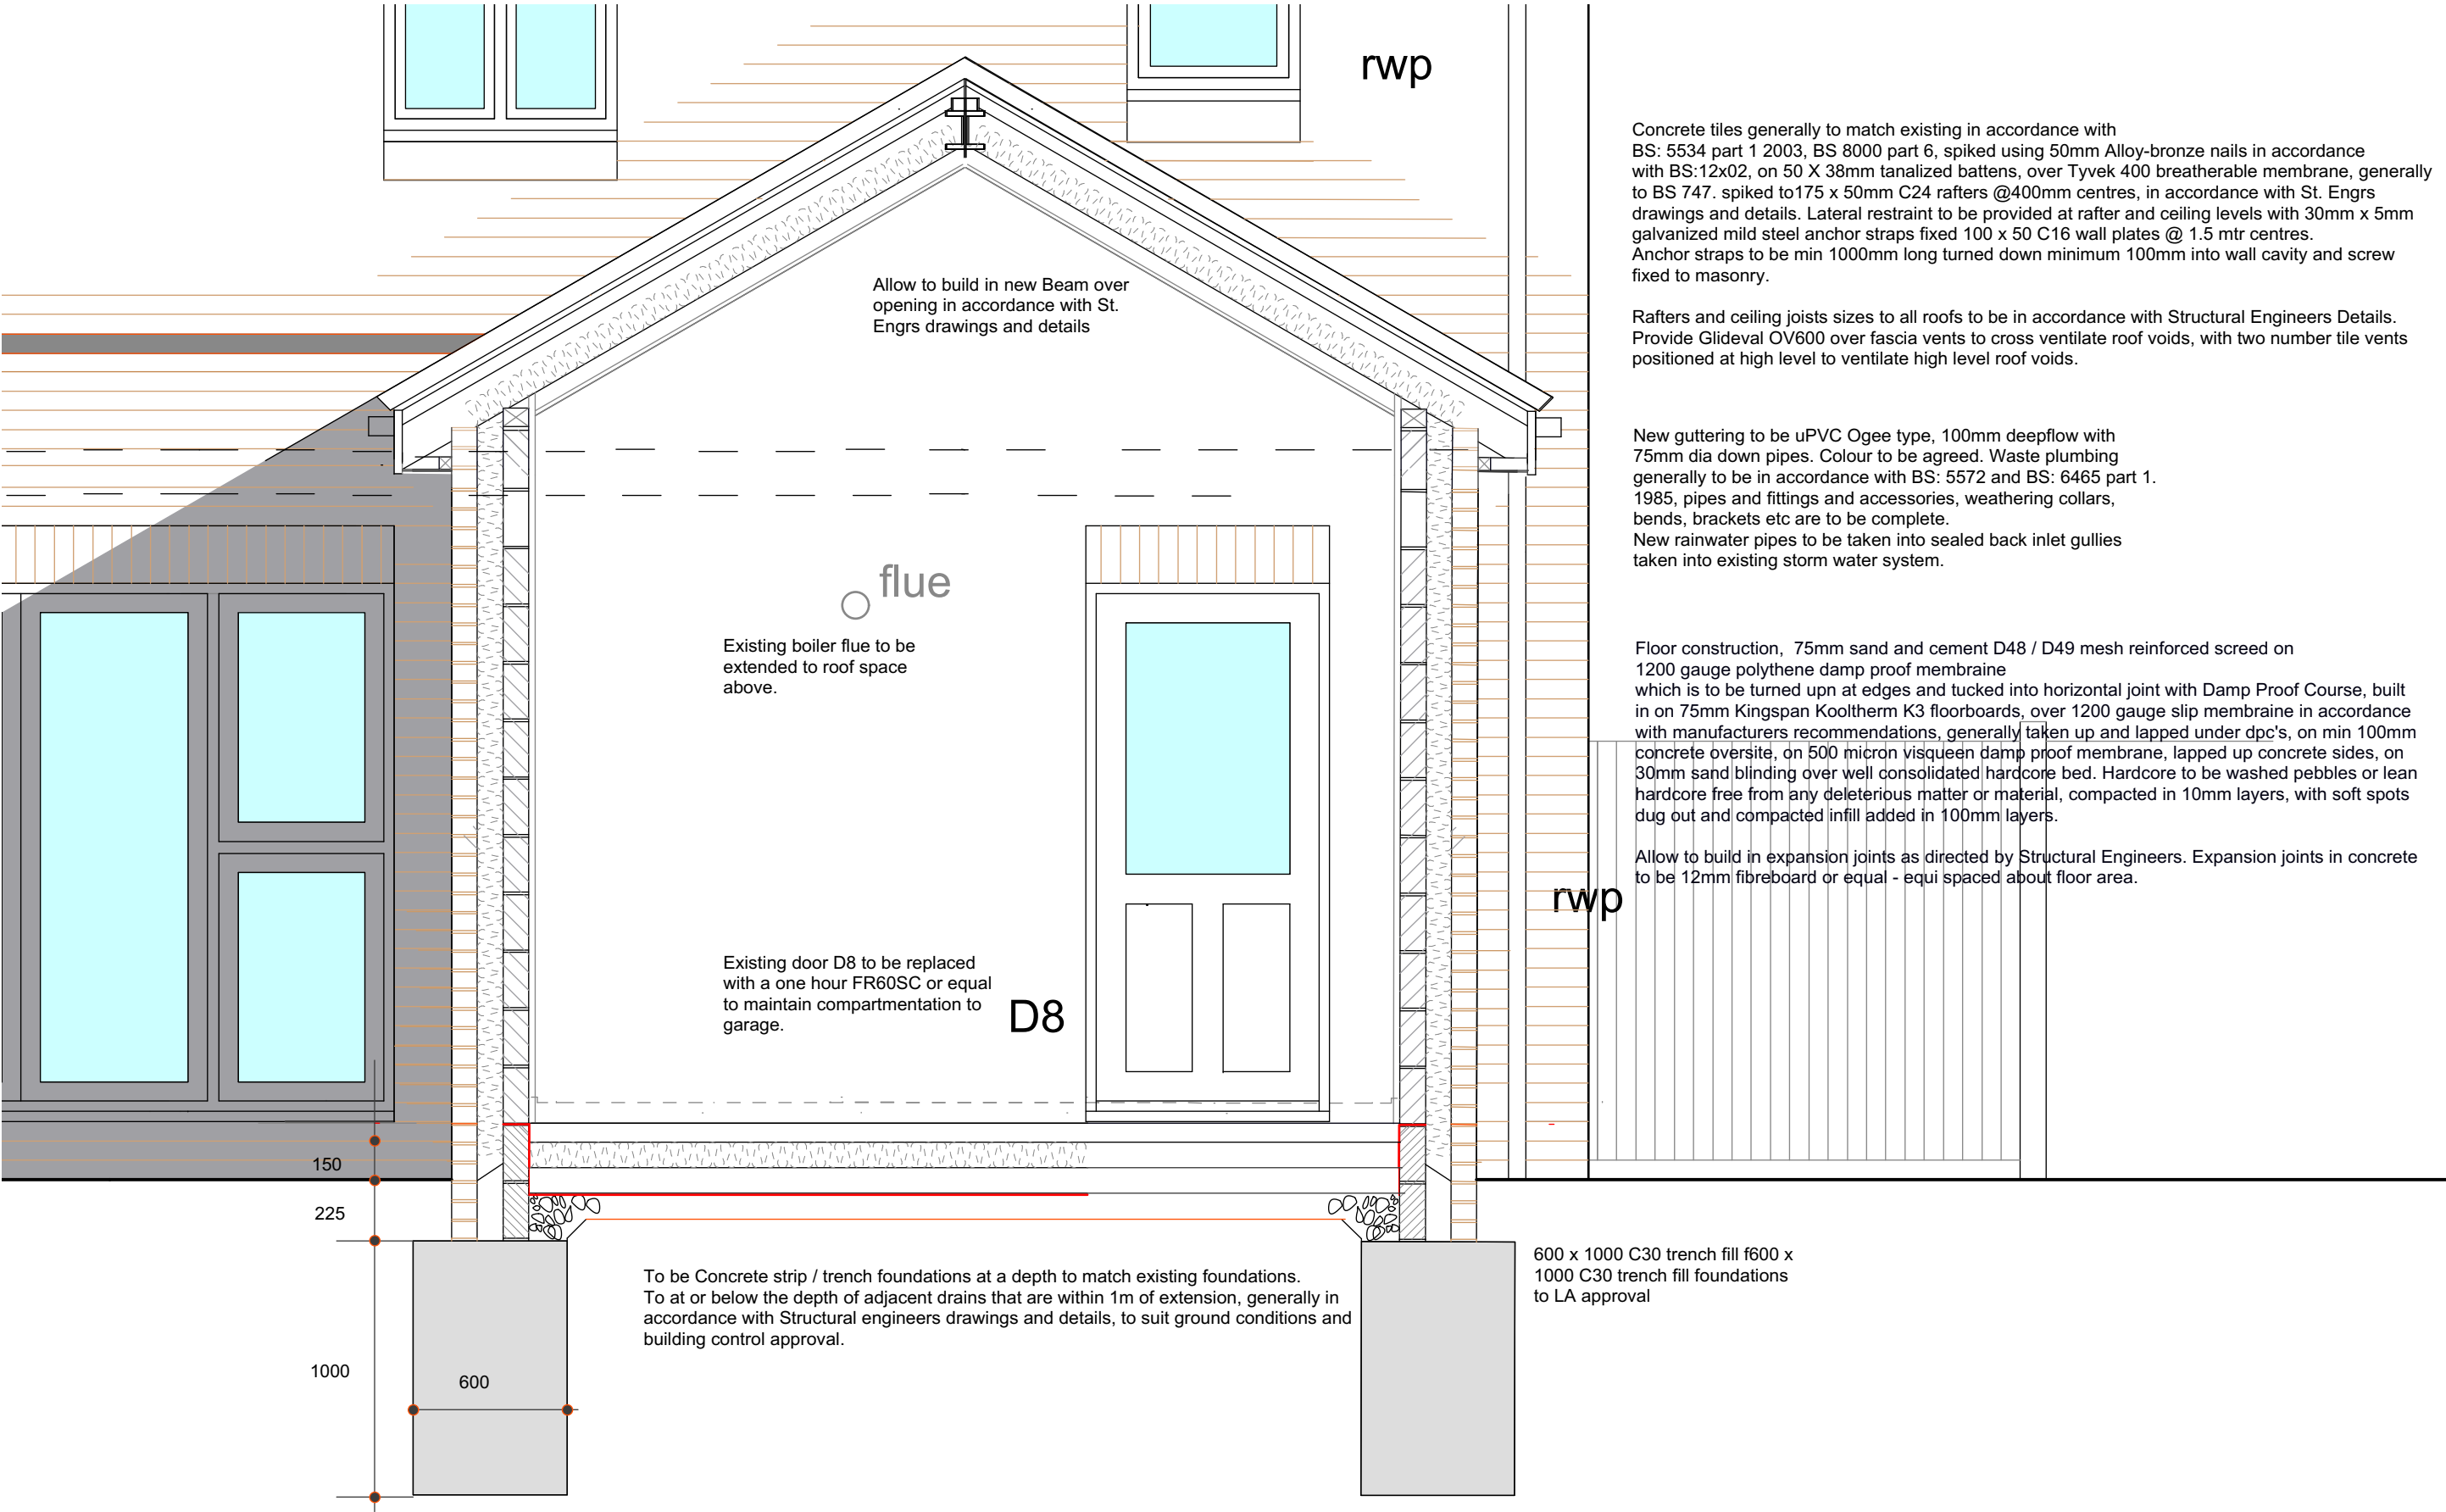

1. Proposed typical Section A - A Scale 1 - 25 @A3

Notes

rev	description	date	by
A	Preliminary for comments	09.10.22	LR
B	Building regulations	20.10.22	LR
C	Clients revised scheme	10.02.23	LR
D	Address line amended	01.03.23	LR

Project : Alterations & Improvements to :
17 St. Benedict Road, Hayling Island.
Hampshire. PO11 9FN

Client: Mr & Mrs Jose

Title : Proposed Section A - A

Drawing : Y9025_A1207 / Rev D

Building Regulations

Architectural Planning Ltd.

Building Surveyors, Designers & Project managers.

1a Nutbourne Road, Sandy Point, Hayling Island, Hants . PO11 9RT .

Telephone : 02392 463994, mobile : 07795 633100