



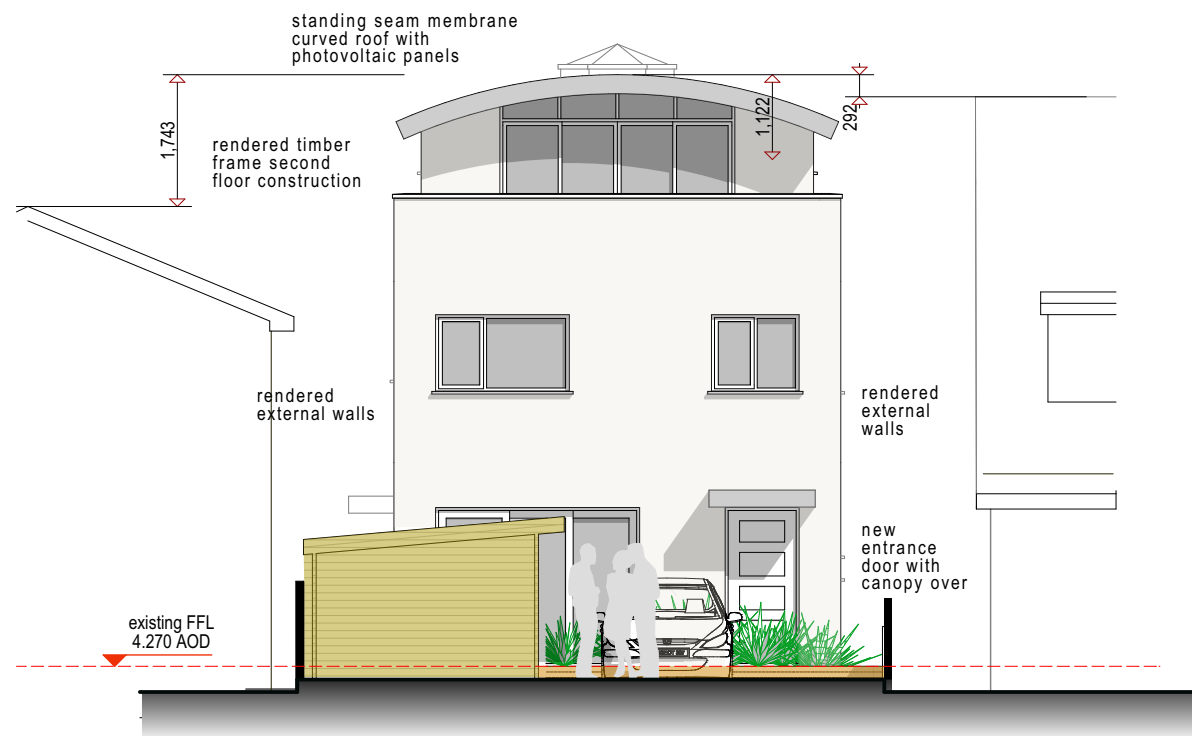

AS APPROVED

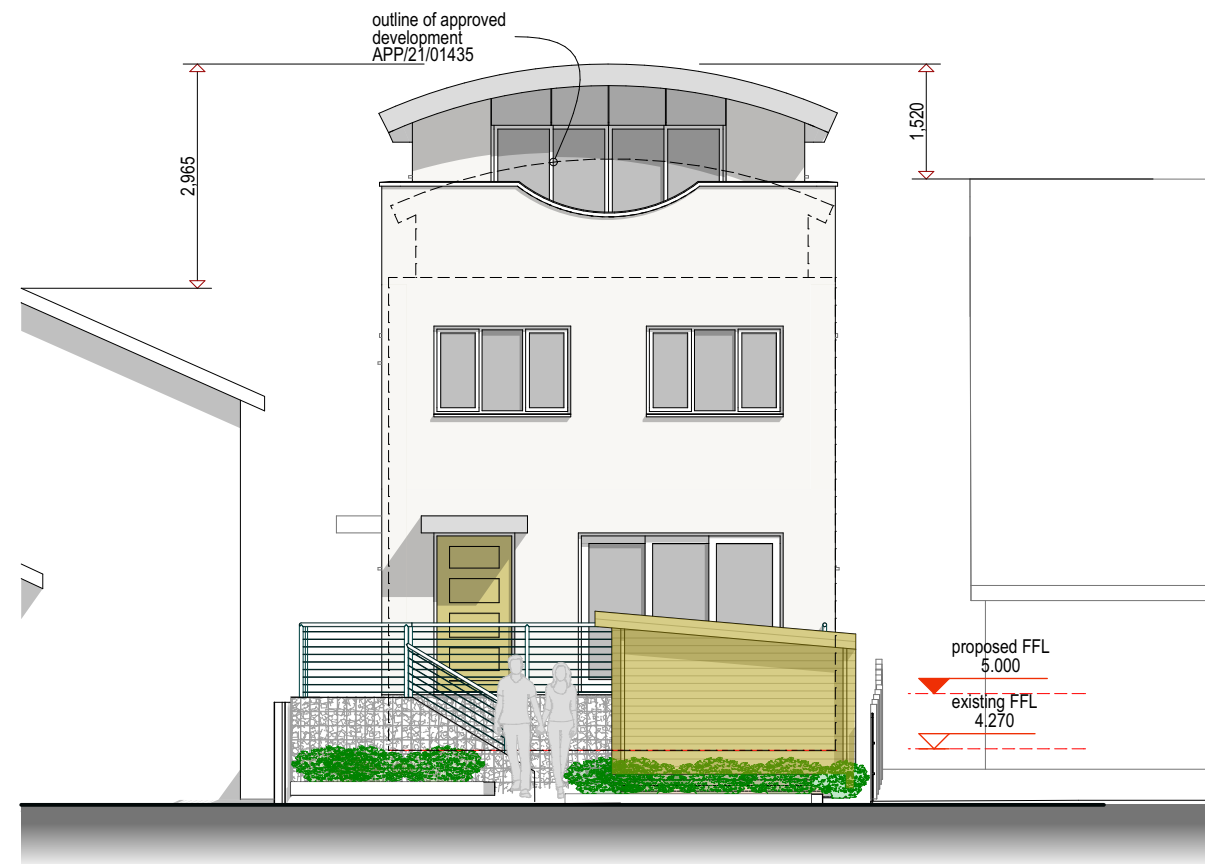

AS PROPOSED

SCALE @A3 1:100
0 2000 4000 6000mm



Client Ivan Snell & Sarah Lawson
Project Proposed Alterations
174 Southwood Road
Hayling Island
Hampshire PO11 9QL

Drawing Title Comparative street scenes
approved and proposed

Drawing CND8_SK09 Rev A
Date jun 2023 Scale 1 : 100 @ A3