
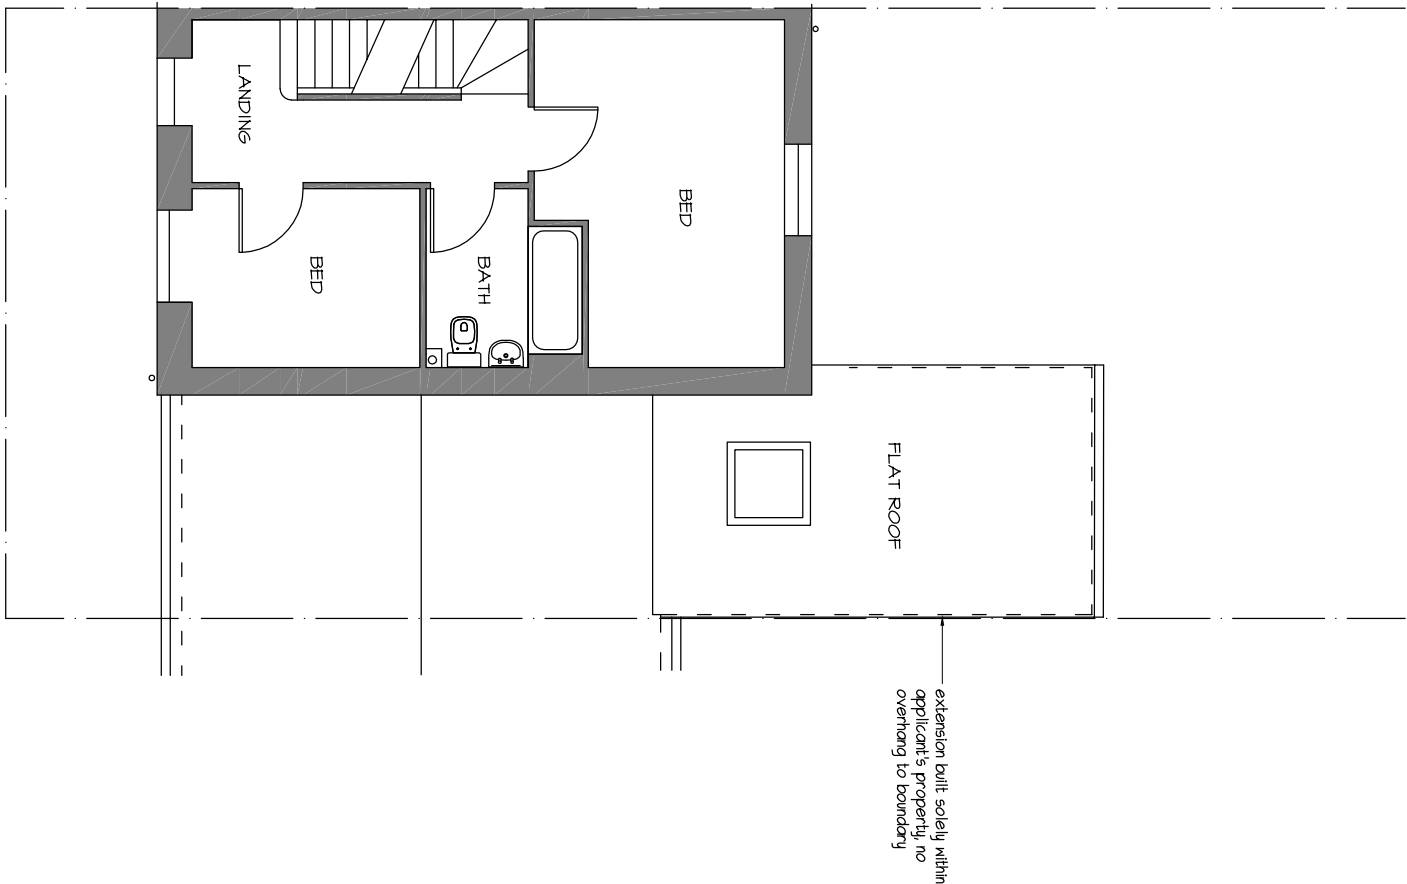


PHYSICAL SCALE IN METERS @ 1:100

NOTES:
This drawing has been produced solely for PLANNING/DESIGN.
Do not Scale from this Drawing except for planning purposes.
Any drainage runs shown are presumed and to be checked on site before commencement of works.
This drawing is the copyright of MF Designs Ltd.

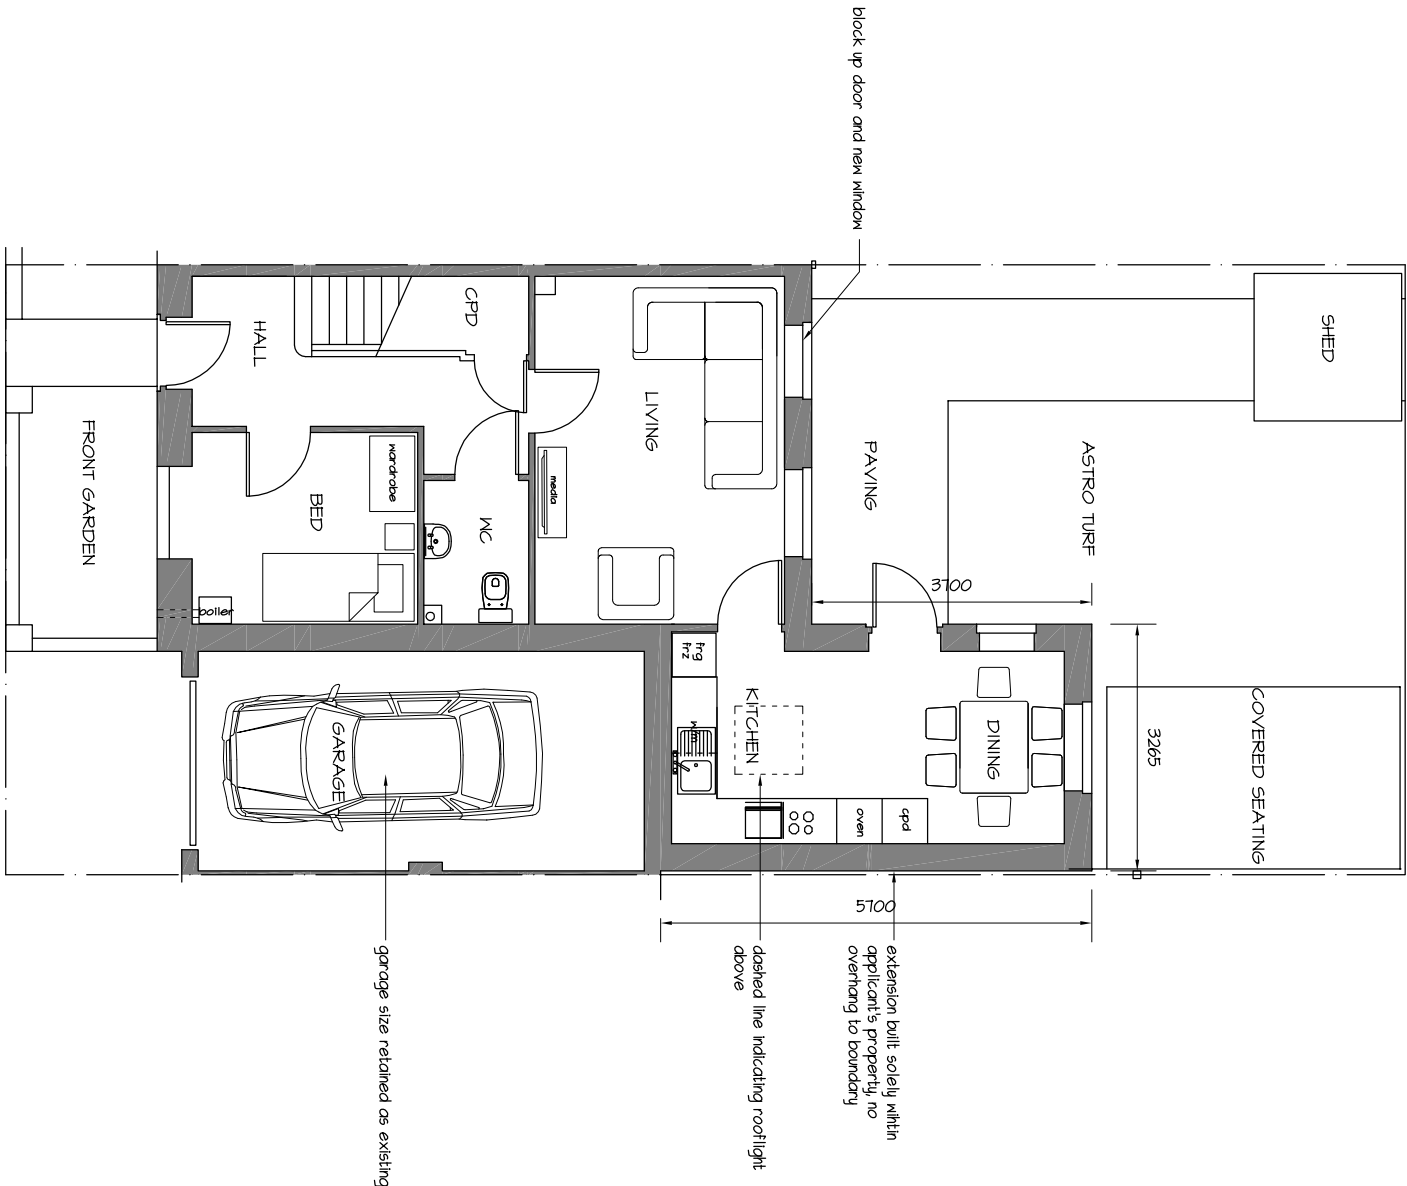

Proposed Ground

Proposed Roof/First

B: 01/09/2023 - garage size retained as existing and extension extended to compensate
A: 20/07/2023 - increased in garage size and extension lengthened to compensate

mf designs ltd

Chartered Architects



36 Grove Road • Havant • Hampshire • PO9 1AR

t/f 02392 470967

Director: Martin Farrer RIBA • Co Registration No.4507379

e admin@mfdesigns.org.uk

Date: May 2023

Job No: 3314

Scale: 1:100 @ A3

Dwg No: P_01 B

EXTENSION & ALTERATIONS - 9 Jersey Crescent, Waterlooville. PO7 7GH