


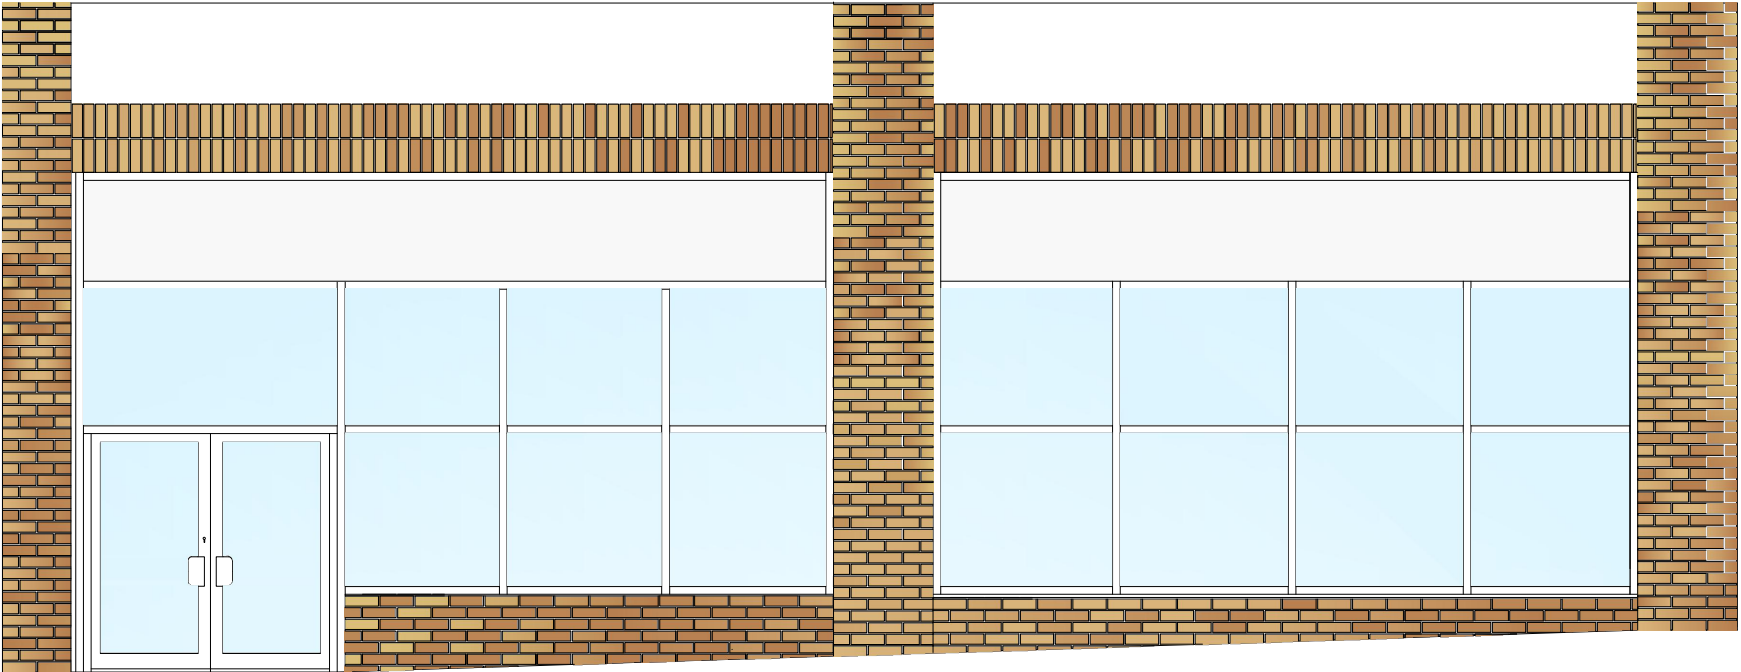


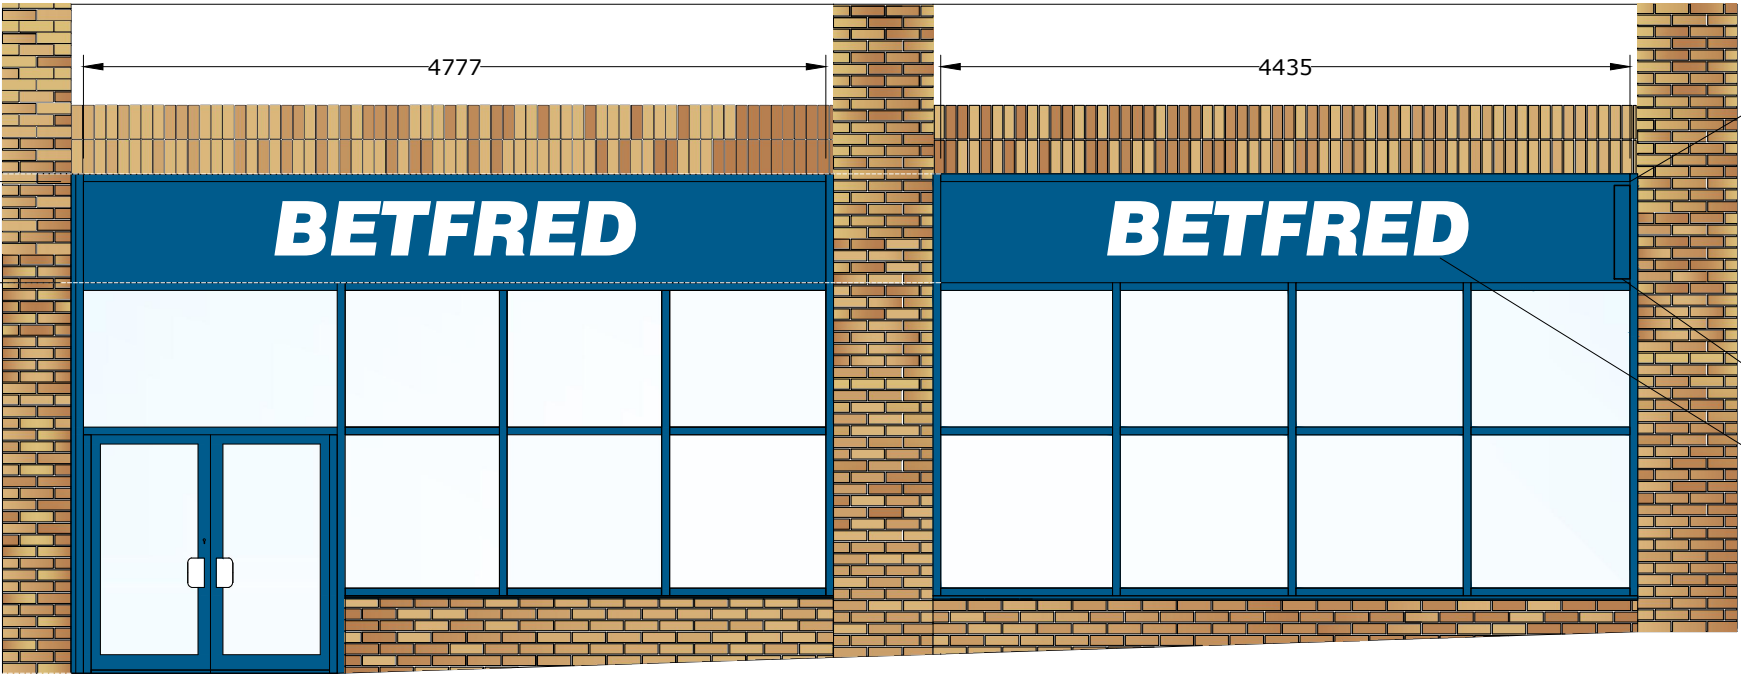

EXISTING ELEVATION

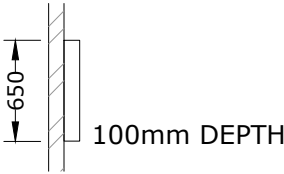

PROPOSED ELEVATION

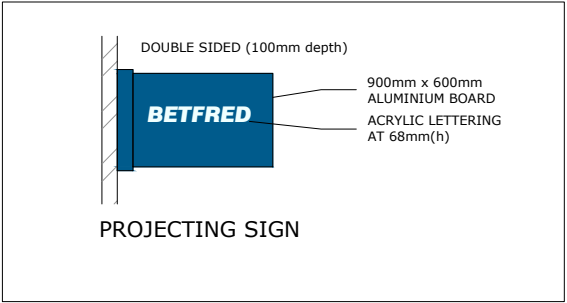

FRET CUT & FOLDED ALUMINIUM TRAYS WITH WELDED AND DRESSED CORNERS, POWDER COATED RAL 5017. DIGITALLY PRINTED VINYL AND LAMINATE APPLIES TO LOGO AREAS; BACK TRAYS HOUSING BRIGHT WHITE LED MODULES AND DRIVERS FOR FACE ILLUMINATION

PROJECTING SIGN
LETTERS FRET CUT, BACKED UP WITH 3mm OPAL ACRYLIC FIXED TO REAR OF TRAY. LETTERS AT 350mm(h)

LOCATION

DRAWING APPROVALS

DEVELOPMENT APPROVAL	
DIVISIONAL MANAGER	

GENERAL SHOPFITTING NOTES

1. All deliveries to the shops are to be booked with the warehouse at least 48 hours in advance.
2. Vans are loaded up before 12pm the day before so any forgotten items need to be rang through to the warehouse before then.
3. All Contractors, Sub- Contractors, Engineers and Shopfitters are all responsible for the removal of their own rubbish. No rubbish is to be left on site at the end of the fit without approval from the P.M
4. All electrical equipment must be tested to ensure in working condition(s) on installation and prior to snagging meeting
5. Any questions on information on the plan, sizes, height of or fitting etc, clarification to be made prior to installation

(GENERAL SHOPFITTING NOTES TO BE FINALISED SHORTLY)

All dimensions are to be checked on site.

REVISIONS

0	SHOPFRONT SIGNAGE	12/05/23
1	PROJECTION SIGN ADDED	19/05/23
2	DIMENSIONS AND LABELS ADDED	23/05/23
3	ADDITIONAL INFO INCLUDED	25/05/23

REV NO	DESCRIPTION	DATE
--------	-------------	------

DRAWING TITLE:

Shopfront Signage

LOCATION:

1377 - HAVANT

DWG. NO.	1377WP-SS
REV. NO	REV 3
SCALE:	1:50 (A3)
DATE:	2023.05.25
DWG. BY:	B.STRYDOM
CHECKED:	N.LOWE