



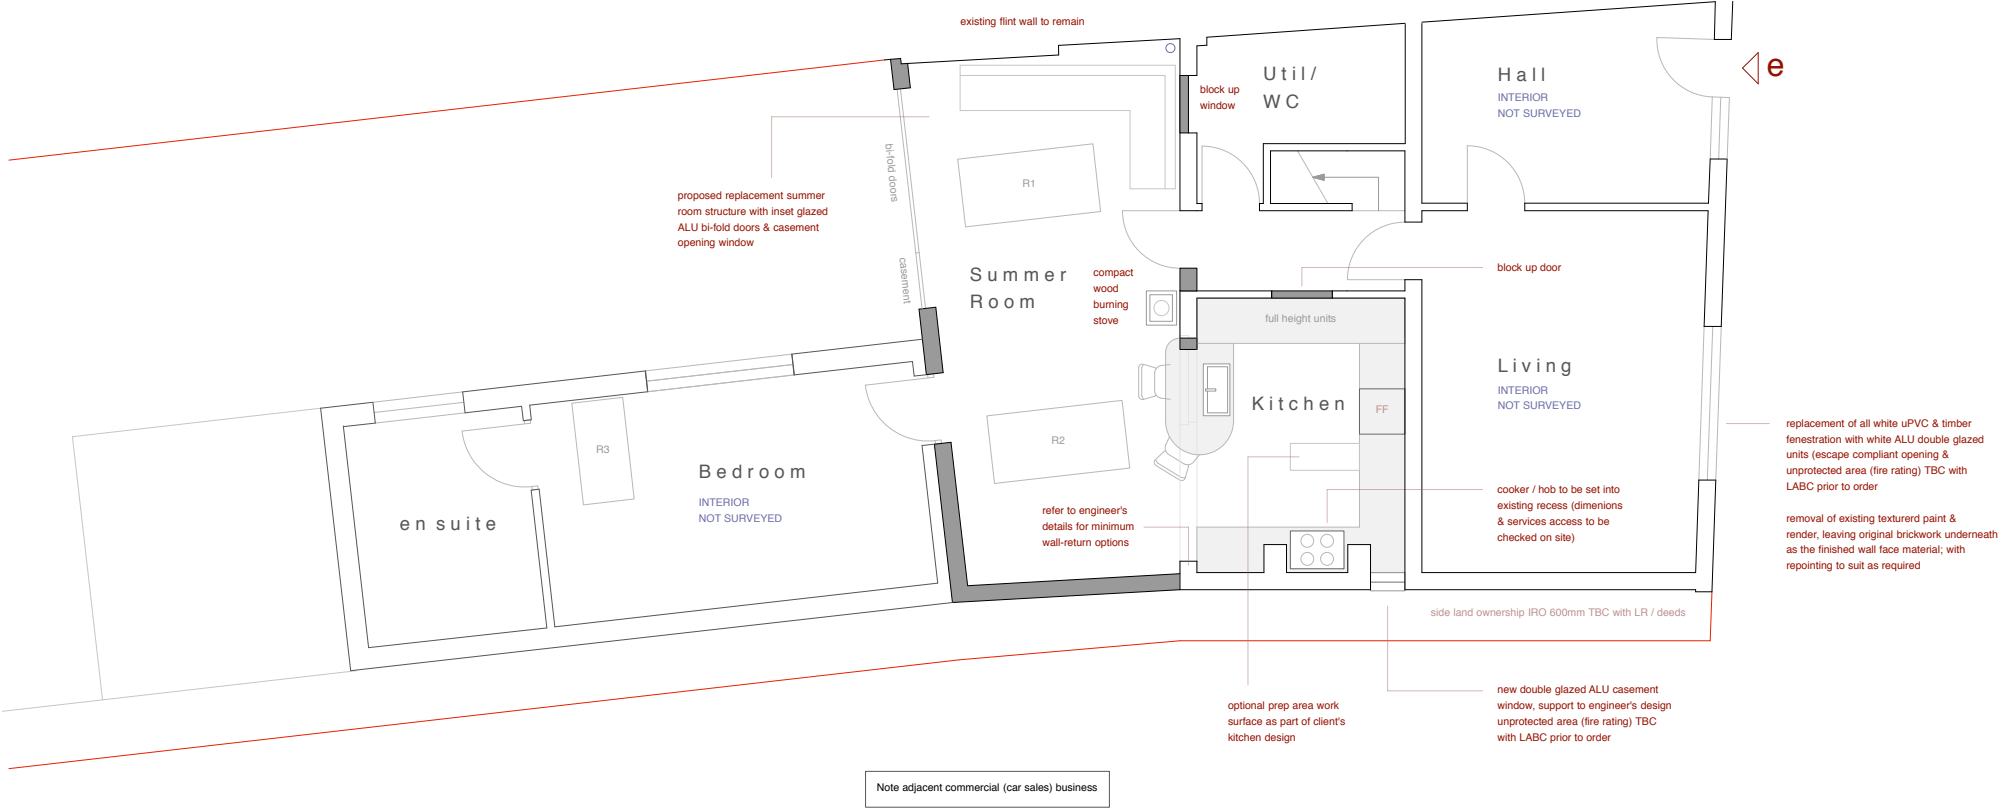

Proposed Ground Floor Plan at 1:100 scale

- EXISTING
- PROPOSED

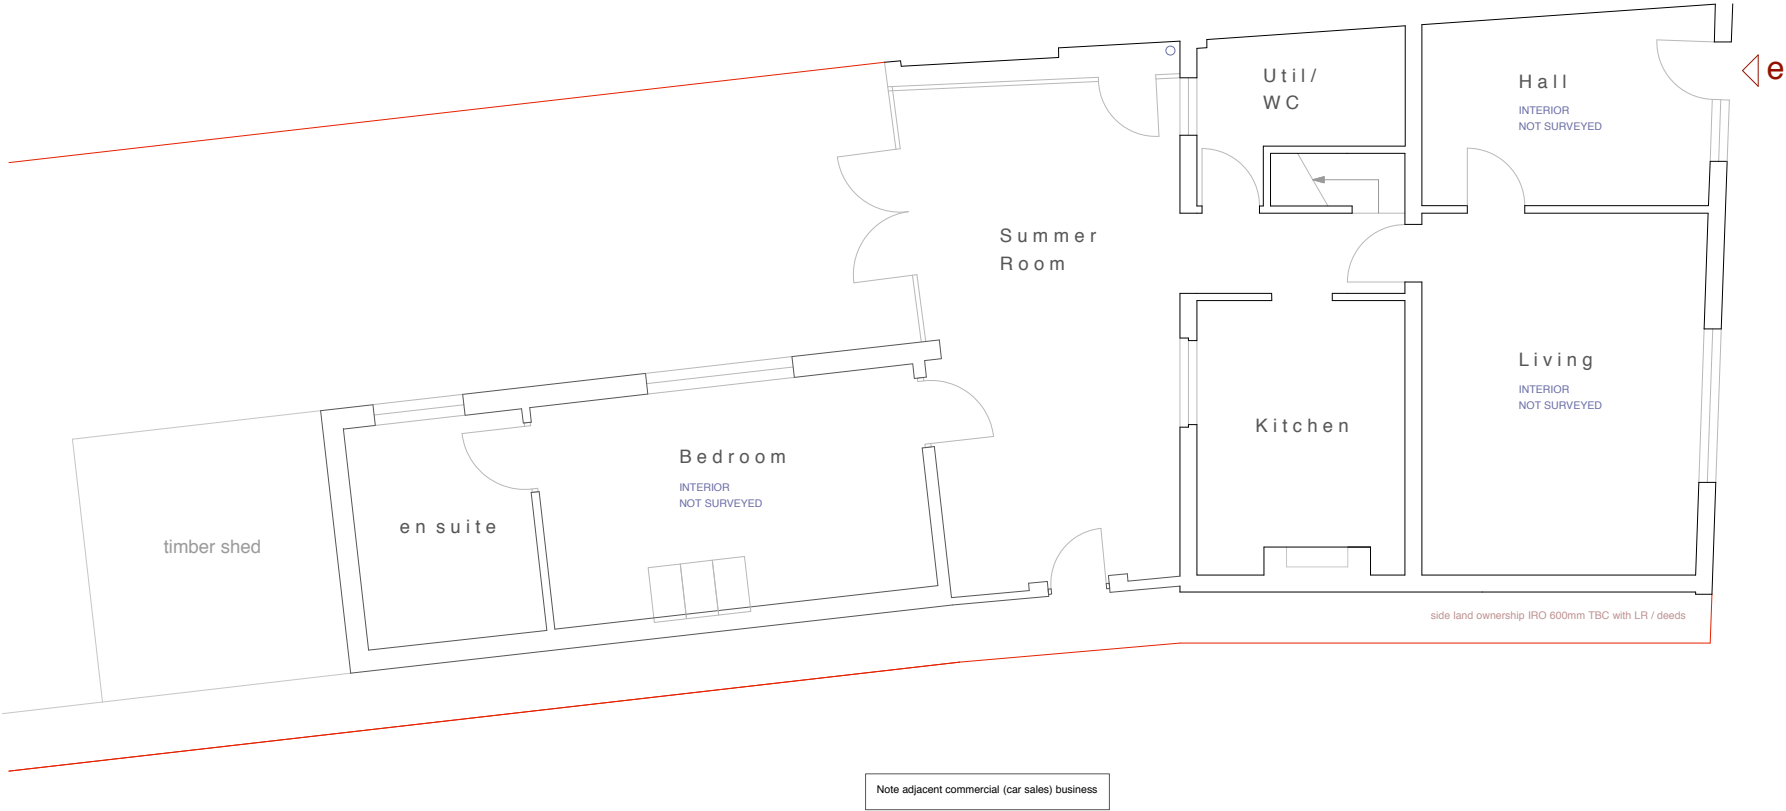

Existing Ground Floor Plan at 1:100 scale

REV A - 16 06 23 - FENESTRATION DETAILS

DRAWINGS & SCALE BAR ARE FOR PLANNING PURPOSES ONLY. INTERIOR LAYOUTS SHOWN ARE INDICATIVE ONLY. THESE ARE NOT SURVEY DRAWINGS.

DESIGN INTENT

NORTH



0 1.5m
1:100 scale bar

CLIENT	Mr & Mrs G Barton	DRAWING	001 Existing & Proposed Floor Plans	
SITE	92 West Street, Havant, Hampshire	DATE	06 03 23	AUTHOR AH
PROJECT	Proposed Extensions & Alterations	SCALE	1: 100 @ A3	STATUS PL

CORINTHIAN ARCHITECTURAL DESIGN

Main Road, Fishbourne, West Sussex. PO18 8BD
01243 576 078 > contact@corinthianad.co.uk > www.corinthianad.co.uk