


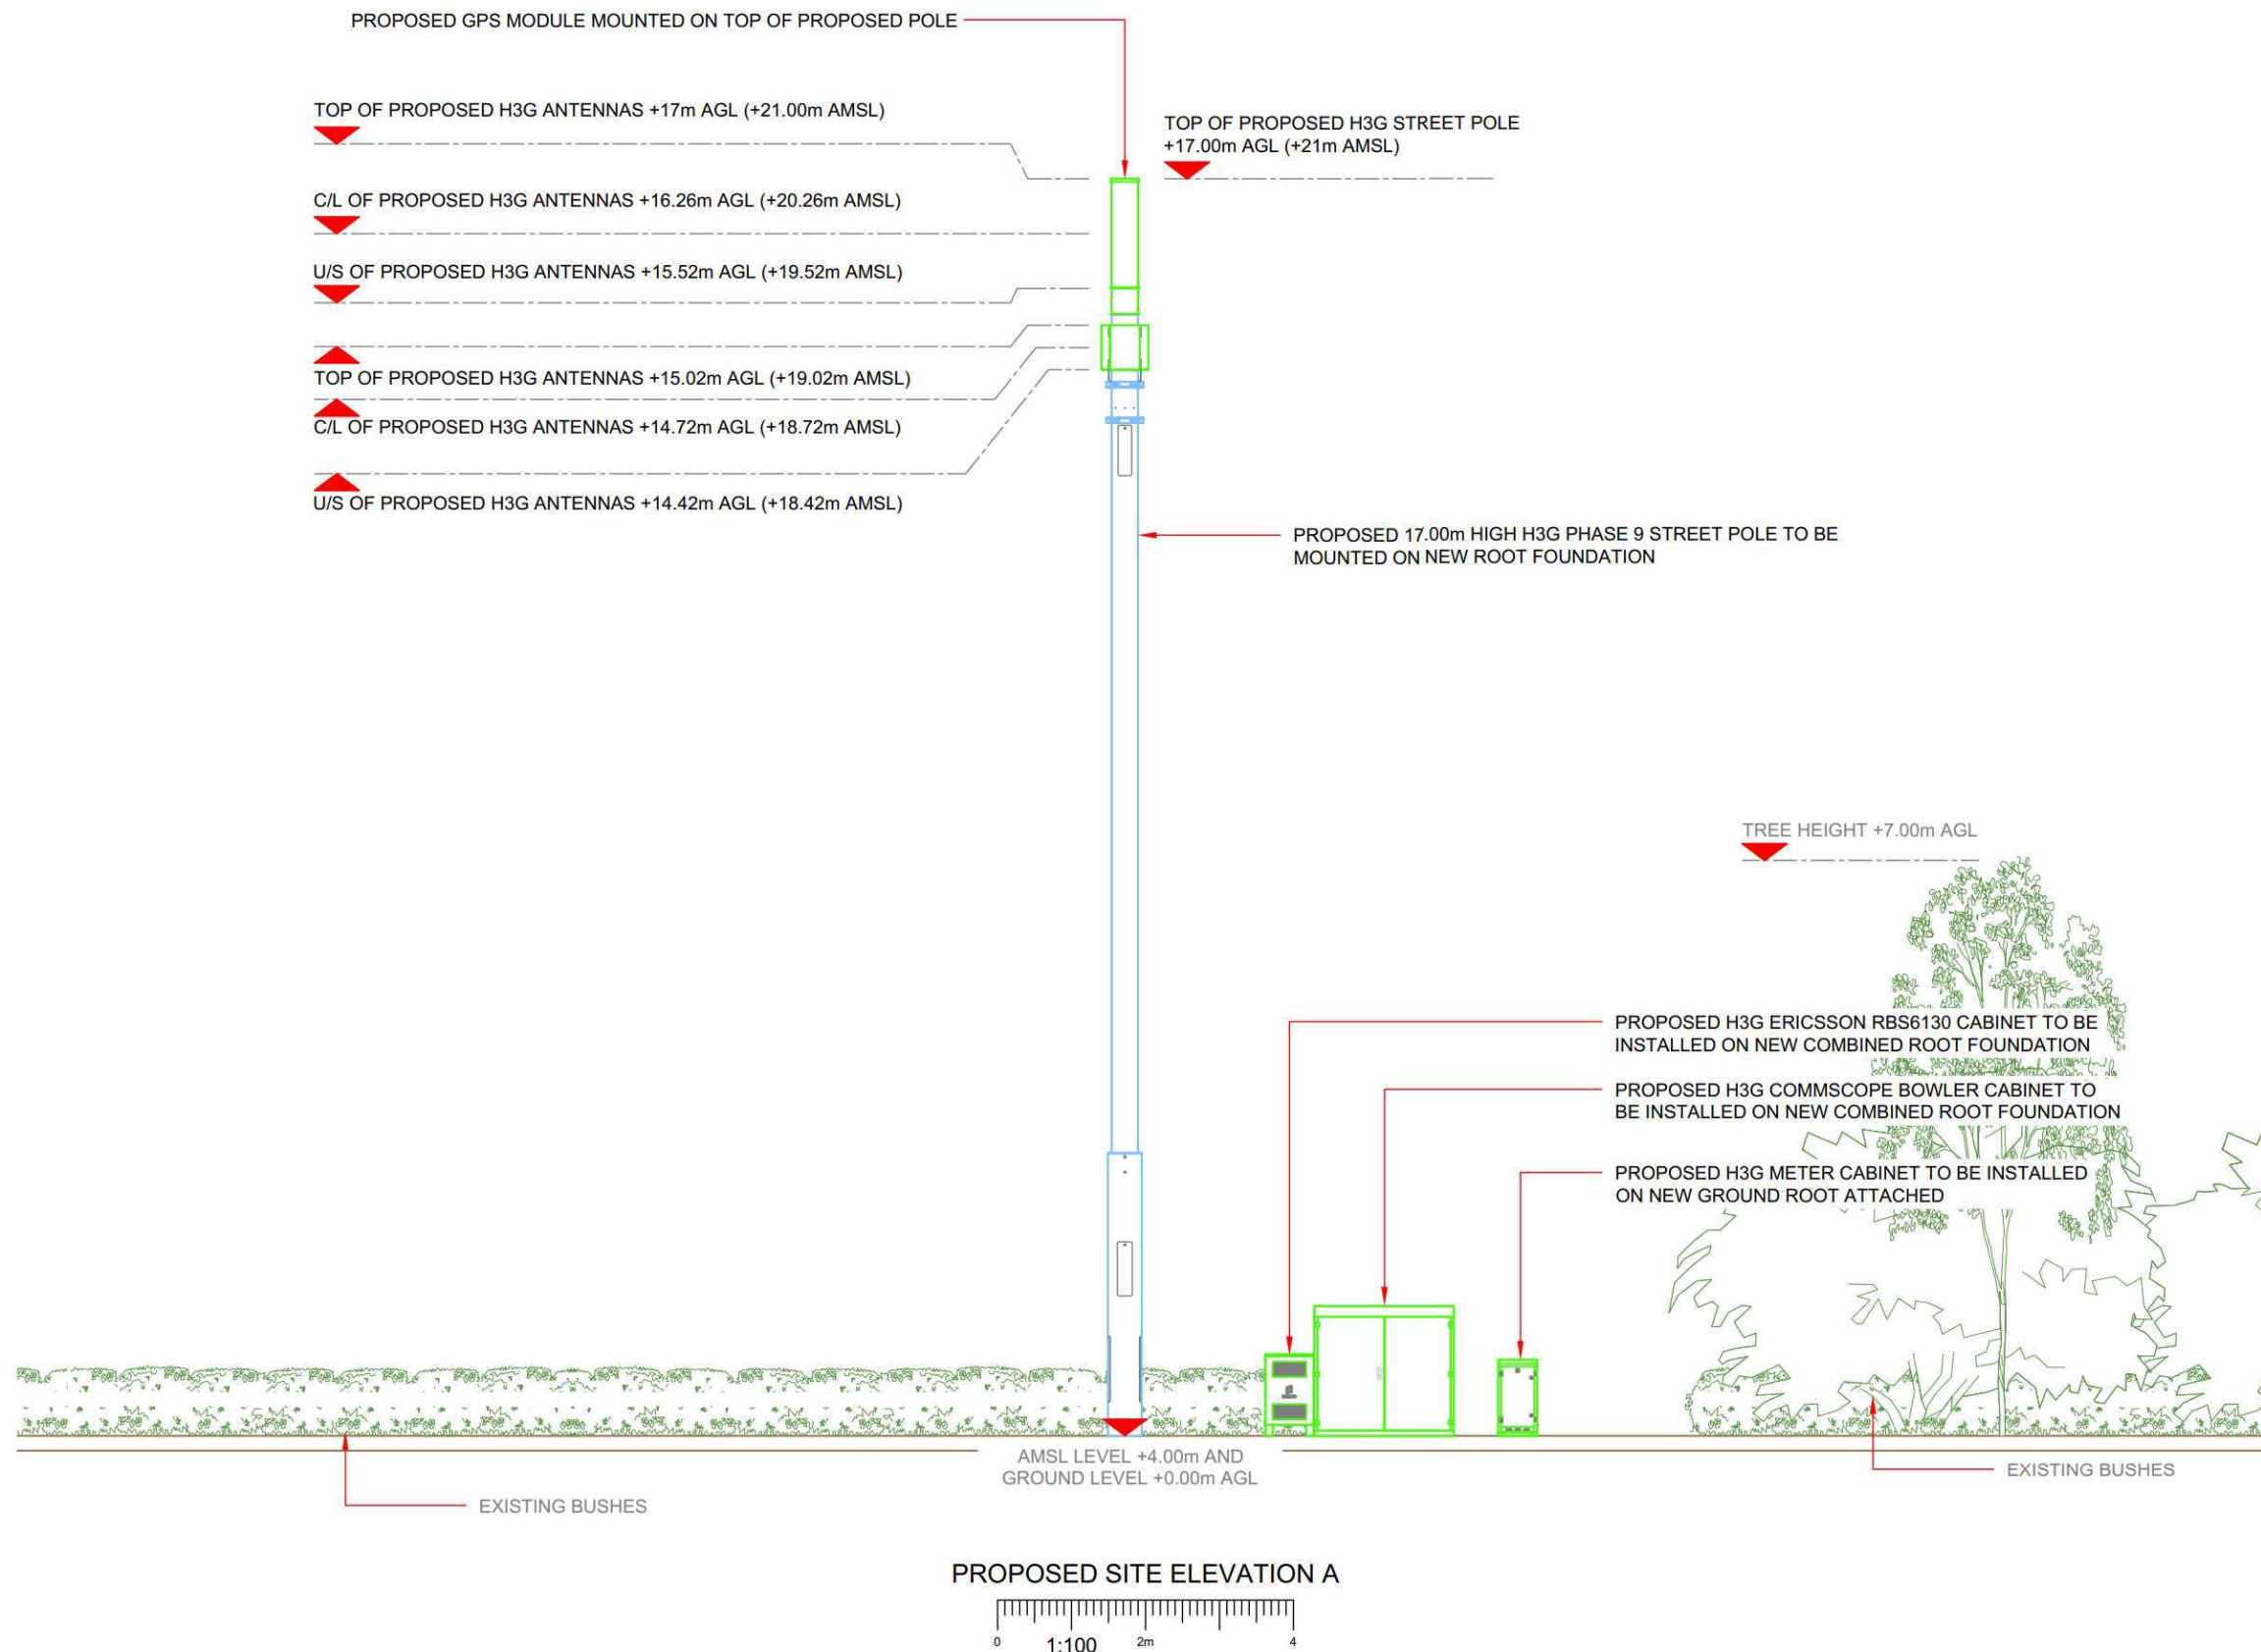

NOTES:

1. ALL DIMENSIONS IN MM UNLESS OTHERWISE NOTED.

Master: M004	MBNL / EE / H3G: H3G	Project: DENSIFICATION SW	Purpose of Issue: Planning	Issue: D
Date: 23/03/2023	Revision / Upgrade Description: New Phase 9 Pole Location			
Drawn: A.Lemos				
Checked: G.Thomas				
Approved: G.Thomas				
Master: M003	MBNL / EE / H3G: H3G	Project: DENSIFICATION SW	Purpose of Issue: Planning	Issue: C
Date: 24/01/2023	Revision / Upgrade Description: Phase 9 Pole Proposed. Height Reduced.			
Drawn: W.Weston				
Checked: G.Thomas				
Approved: G.Thomas				
Master: M002	MBNL / EE / H3G: H3G	Project: DENSIFICATION SW	Purpose of Issue: Planning	Issue: B
Date: 06/10/2022	Revision / Upgrade Description: QR code and directions updated			
Drawn: S.Booth				
Checked: G.Thomas				
Approved: G.Thomas				
Master: M001	MBNL / EE / H3G: H3G	Project: DENSIFICATION SW	Purpose of Issue: Planning	Issue: A
Date: 15/09/2022	Revision / Upgrade Description: First Issue - Site nomination dated: TBC			
Drawn: S.Booth				
Checked: G.Thomas				
Approved: G.Thomas				



Hutchison 3G UK Limited
Green Park, 450 Longwater Avenue
Reading, RG30 3UR
Tel: 01628 765 000
Fax: 01628 765 001

H3G Base Station Information line:
0845 6043000
Available 8am-8pm Monday to Friday

Design Consultant & Principal Contractor:



Unit E, Madison Place, Northampton Road,
Manchester, M40 5AG
Tel: 0161 785 4500 Fax: 0161 785 4501
Web: www.clarke-telecom.com

Site Name:

LANGSTONE ROAD

Site ID:

HVT25307

Address:

LANGSTONE ROAD,
HAVANT,
HAMPSHIRE,
PO9 1RE

Title:

260 PROPOSED SITE ELEVATION A

Project:

H3G DENSIFICATION STREETWORKS

	Purpose of Issue:

PLANNING

EE Cell ID:

87575

MBNL Cell ID:

HVT064

3UK Cell ID:

PO1050

Master Drawing No:

HVT25307_HVT064_PO1050_M003_H3G_DNSW_GA_C

Issue: