



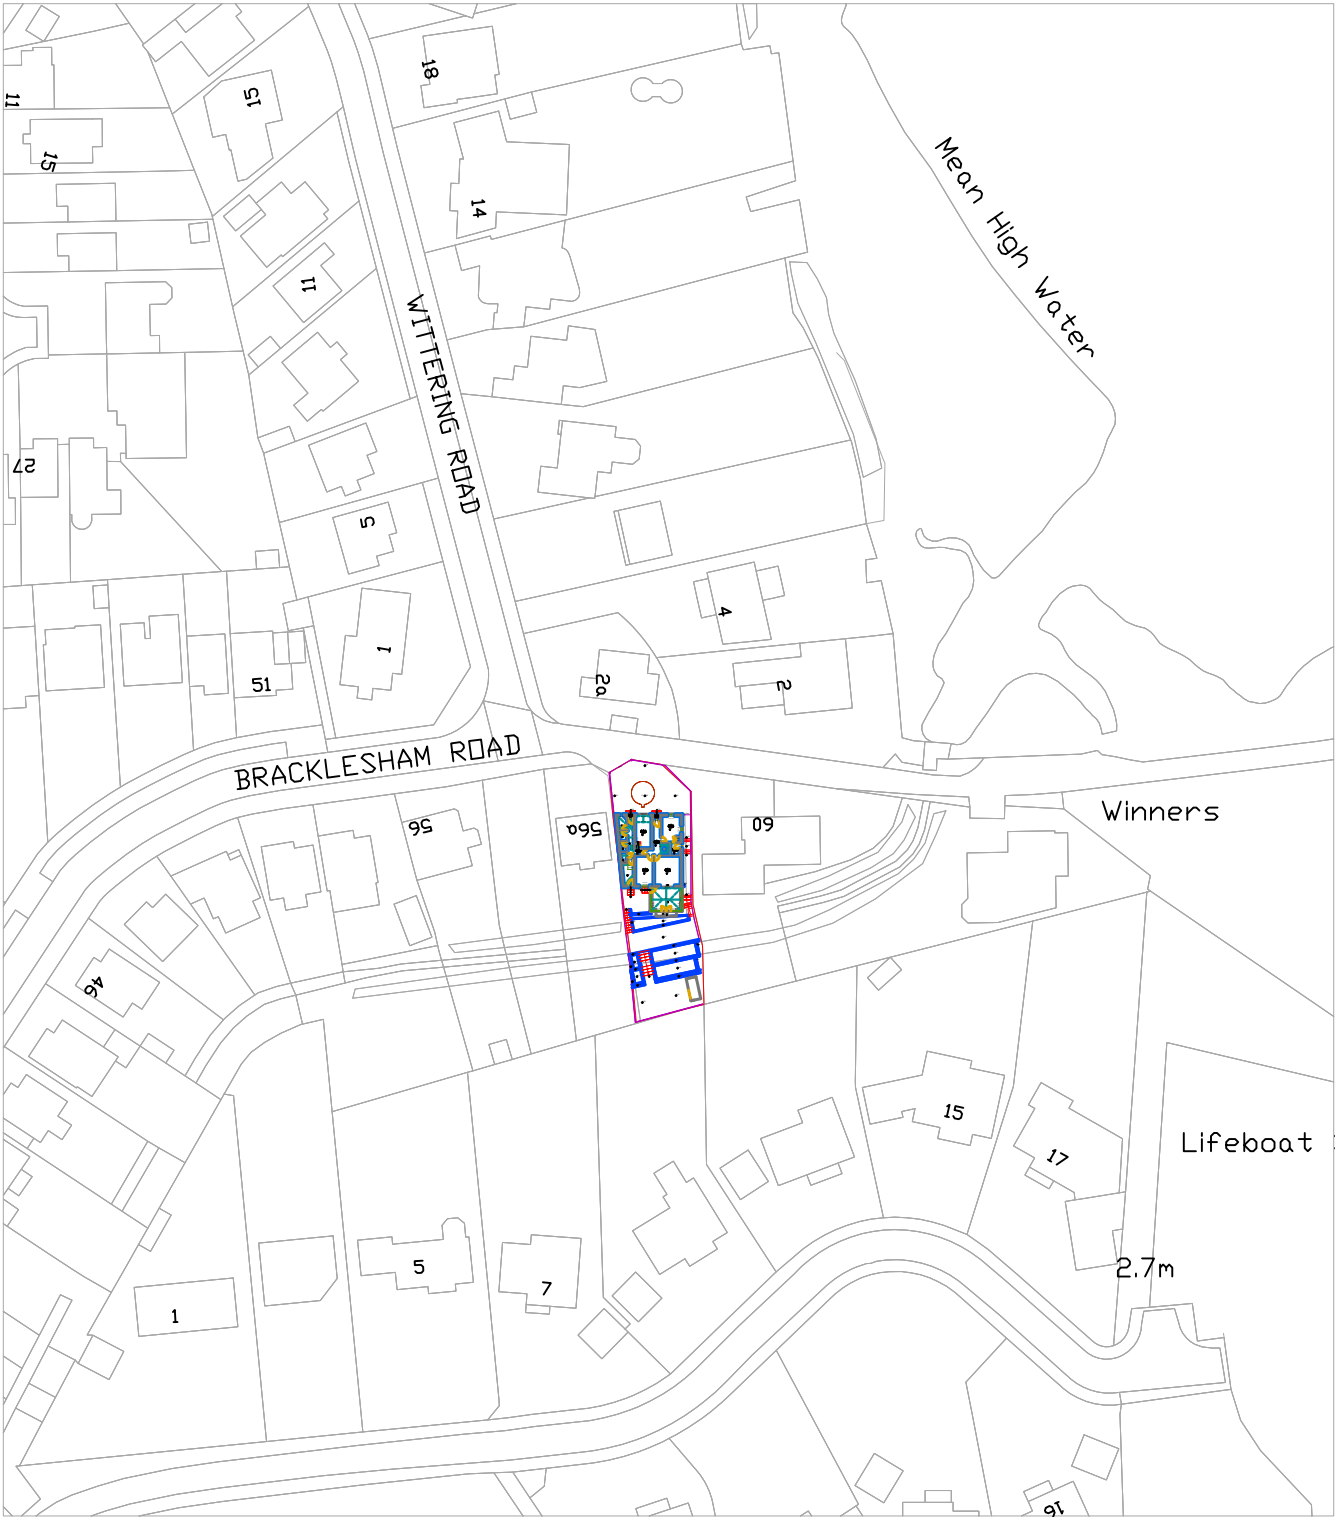

Notes
This drawing is prepared solely for design and planning submission purposes. It is not intended or suitable for either Building Regulations or Construction purposes and should not be used for such.
Notify the architect/designer of any discrepancies on the drawing prior to work proceeding.
This drawing and the information contained herein is issued in confidence and is the copyright of the architect/designer.
Disclosure of this information to Third Parties and unauthorised copying or replication of this data without approval is forbidden.

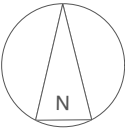

Notes:

Client	Diana Dix
Site	58 Bracklesham Road
Title	Location Plan
Scale	1:1250@A3
Status	
Drawing No	PP01
Rev	A