

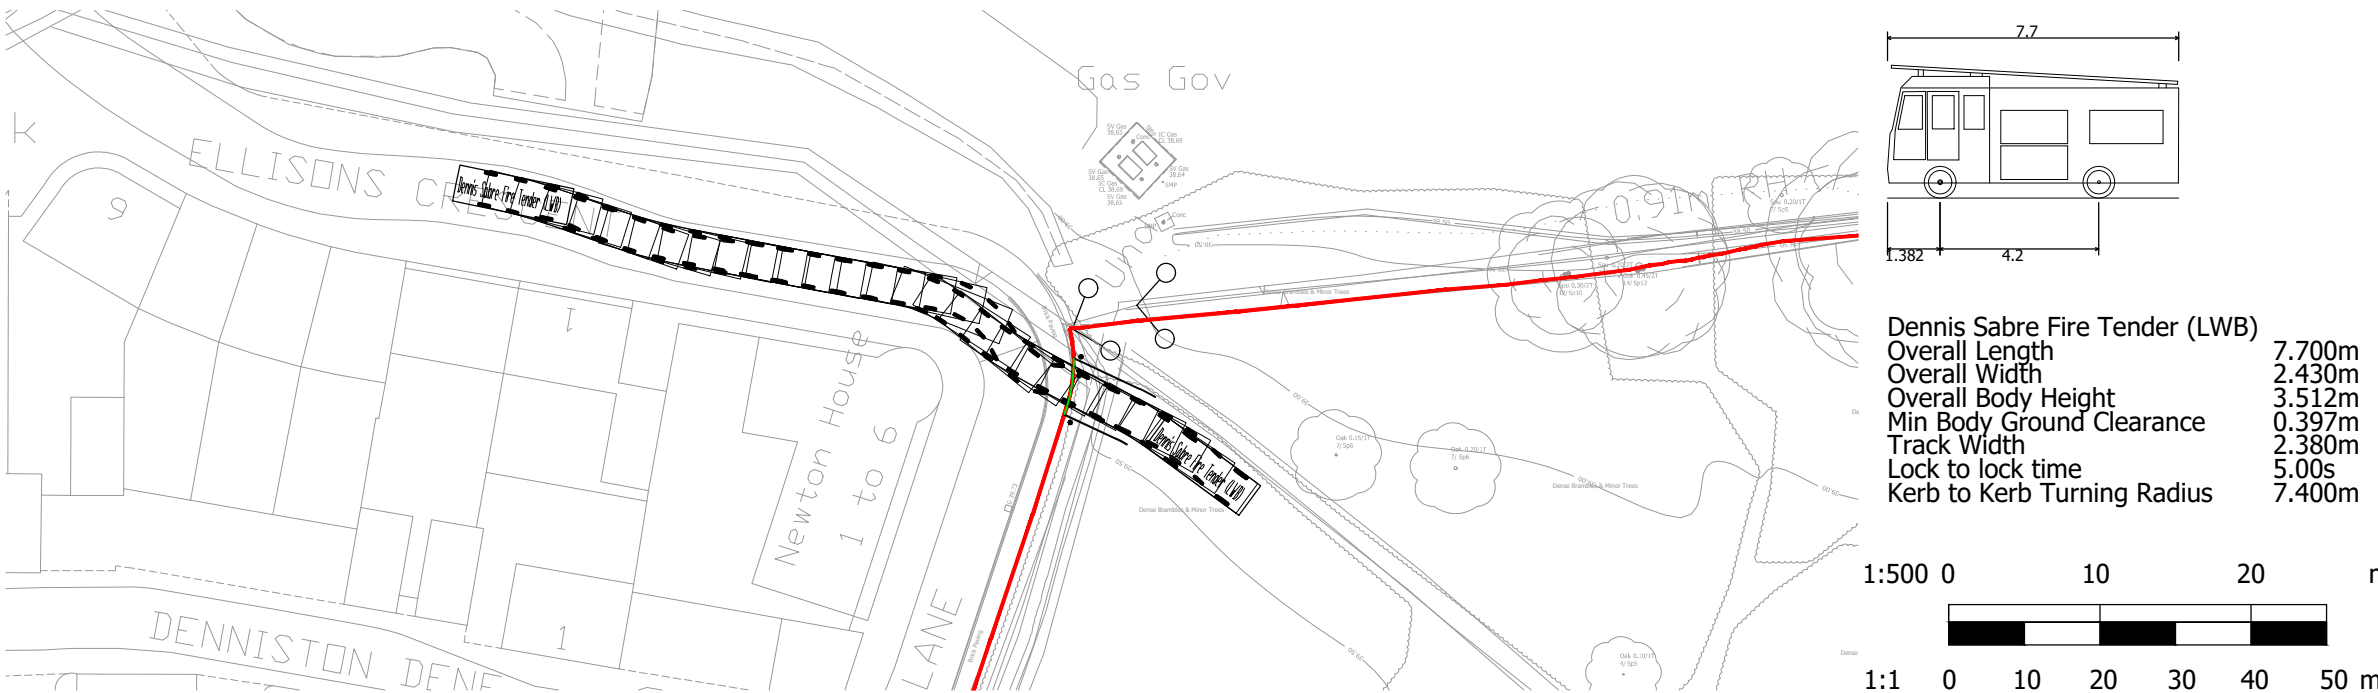


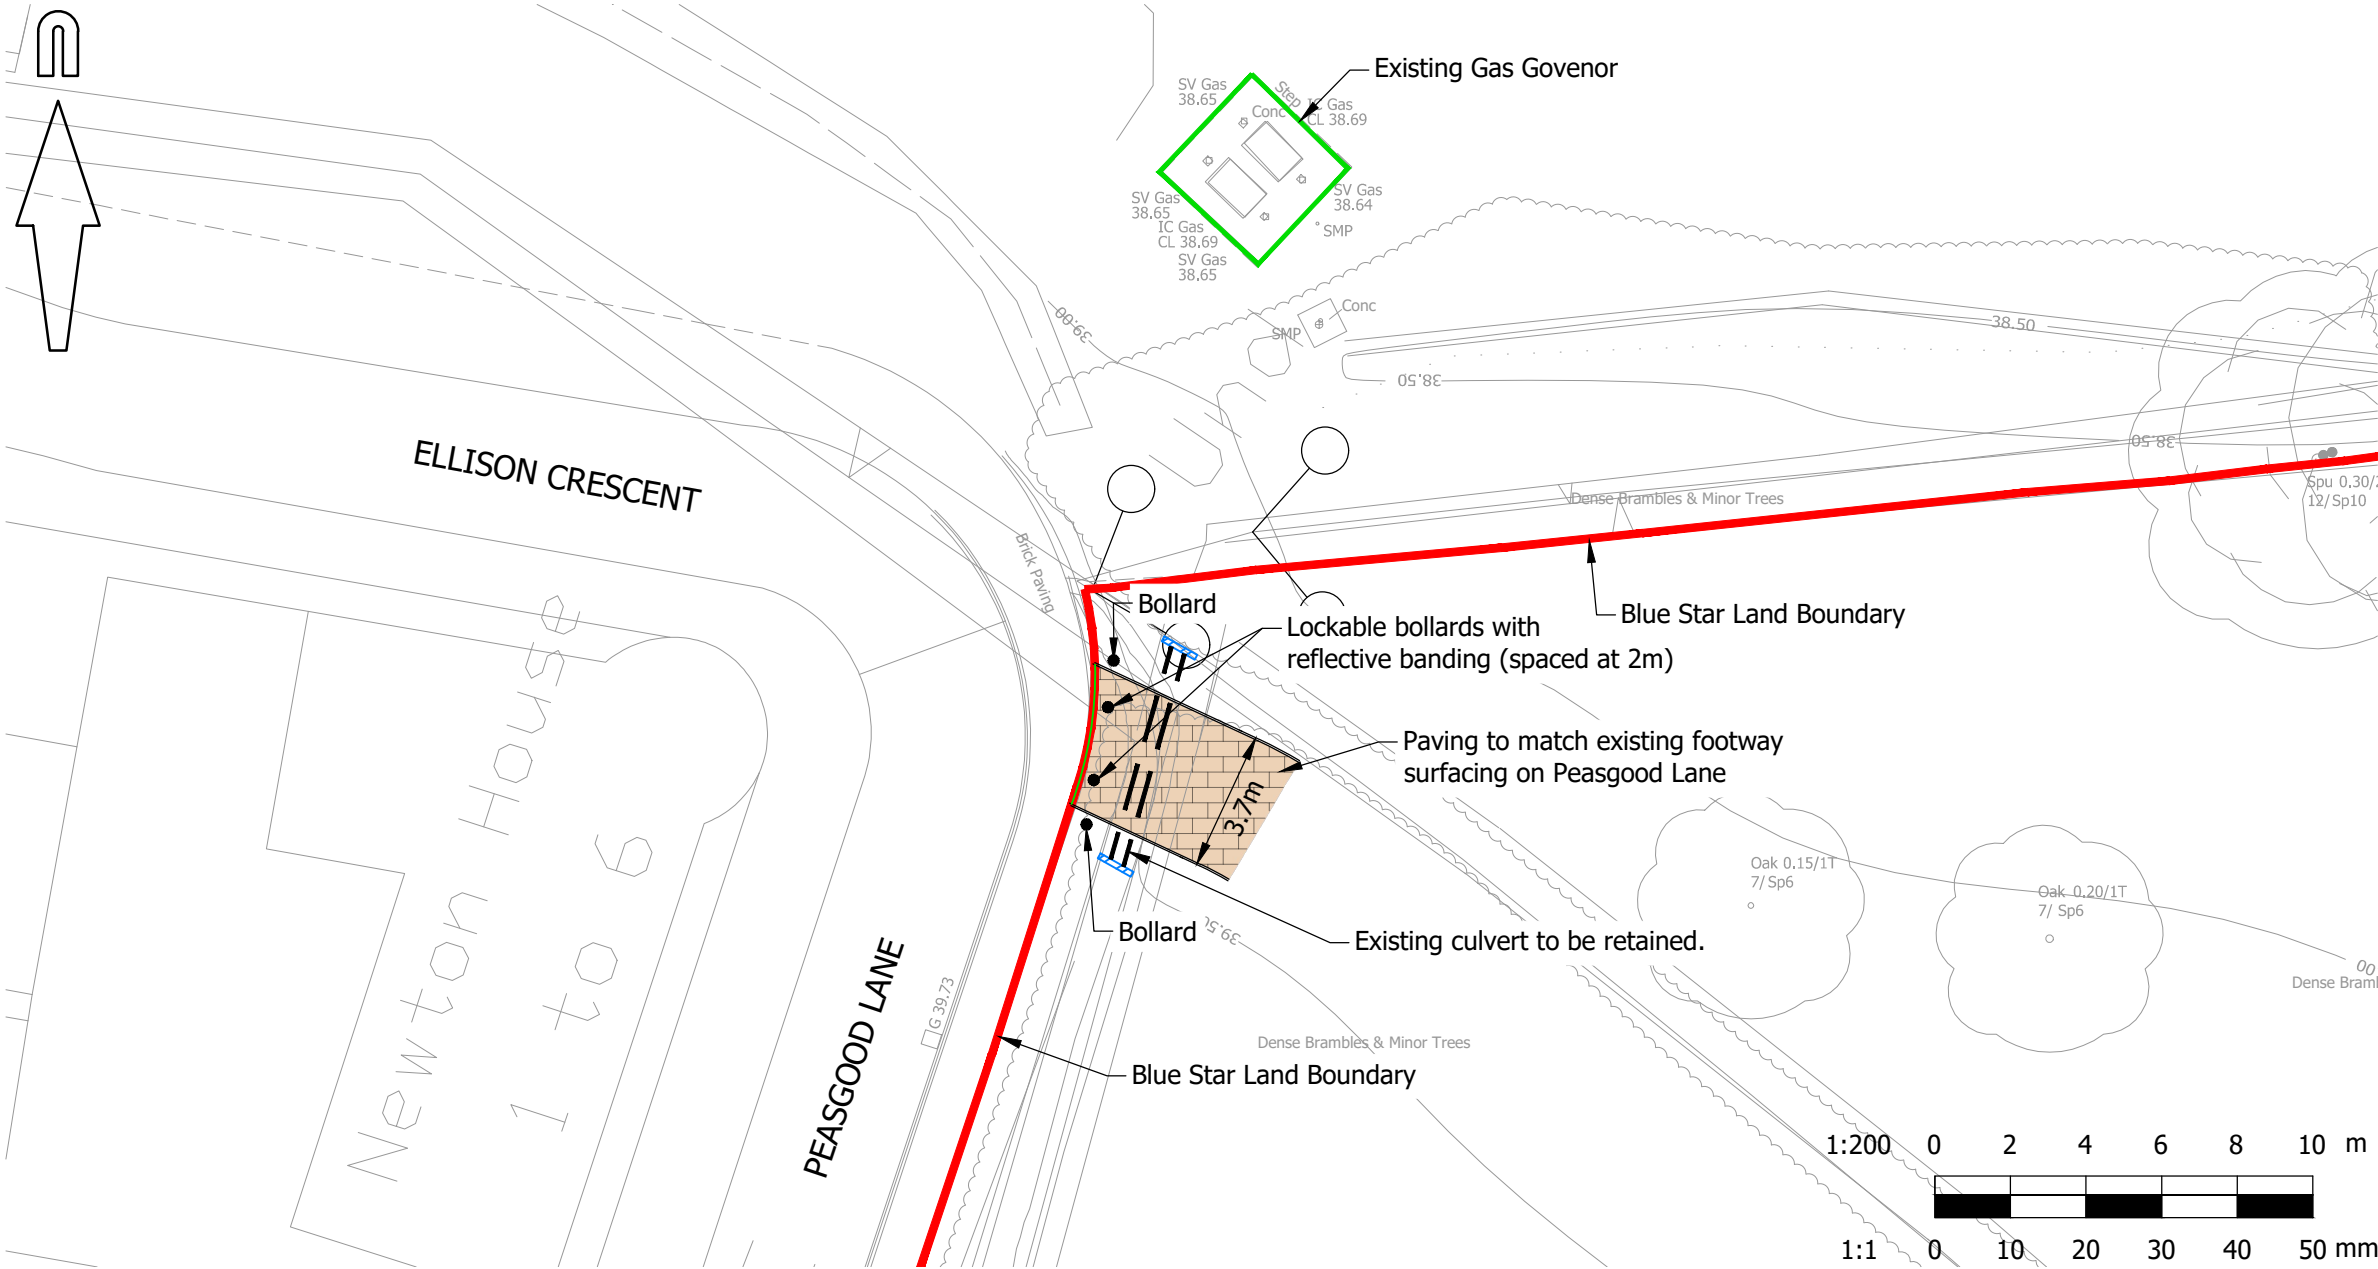

© Mayer Brown Limited Copyright. The drawings, information and data recorded in this document ("the information") is the property of Mayer Brown. This document and the information are solely for the use of the authorised recipient and this document may not be used, copied or reproduced in whole or part for any purposes other than which it was supplied by Mayer Brown. Mayer Brown makes no representation, undertakes no duty and accepts no responsibilities to any third party who may use or rely upon this document or the information.

A3 ORIGINAL

© Crown Copyright and database rights 2023 Ordnance Survey 0100031673

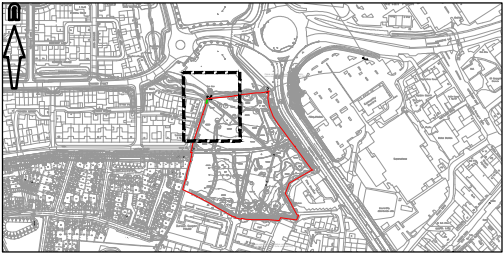

FOR APPROVAL
NOT FOR CONSTRUCTION

A	Further details added.	RHA	26/05/2023
---	------------------------	-----	------------

rev.	amendment	checked	date



Mayer Brown Limited Lion House
Oriental Road Woking Surrey GU22 8AR
Telephone 01483 750 508 Fax 01483 750 437
wokingoffice@mayerbrown.co.uk www.mayerbrown.co.uk

client **grainger plc** Investing in homes since 1912

project **BLUE STAR LAND
WATERLOOVILLE**

scale	AS SHOWN	drawn by	KD	checked by	RHA
date	MARCH 2023	cad file	SK_03.dwg		

title

PROPOSED EMERGENCY & PEDESTRIAN ACCESS

drawing number	GTWVILLE_BSL/SK/03	rev.	A
----------------	--------------------	------	---