




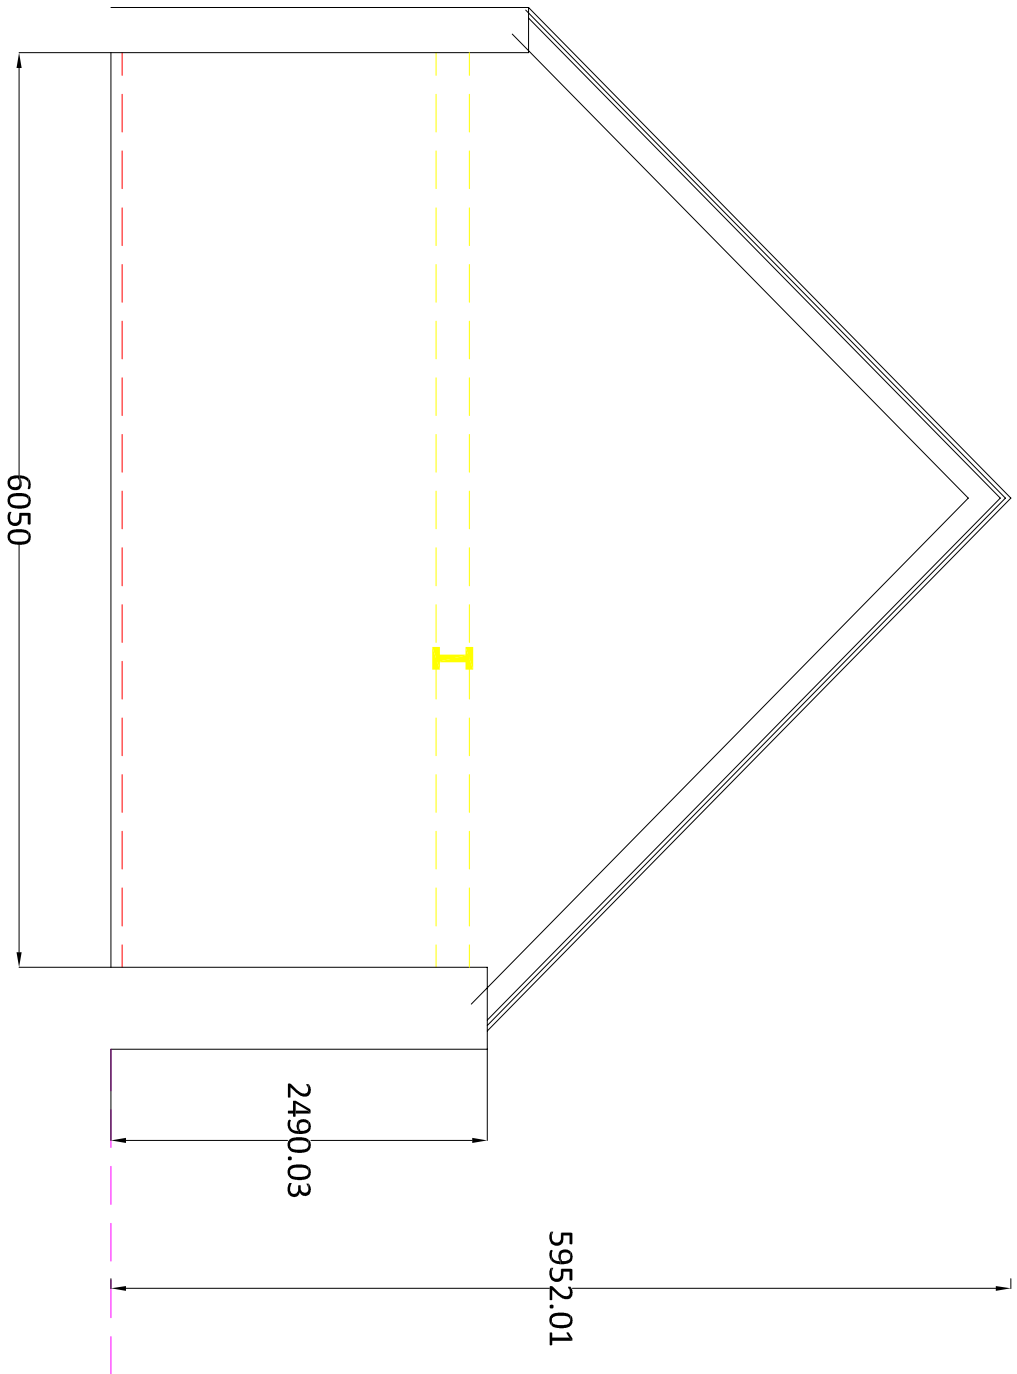


Ex. Section Z-Z

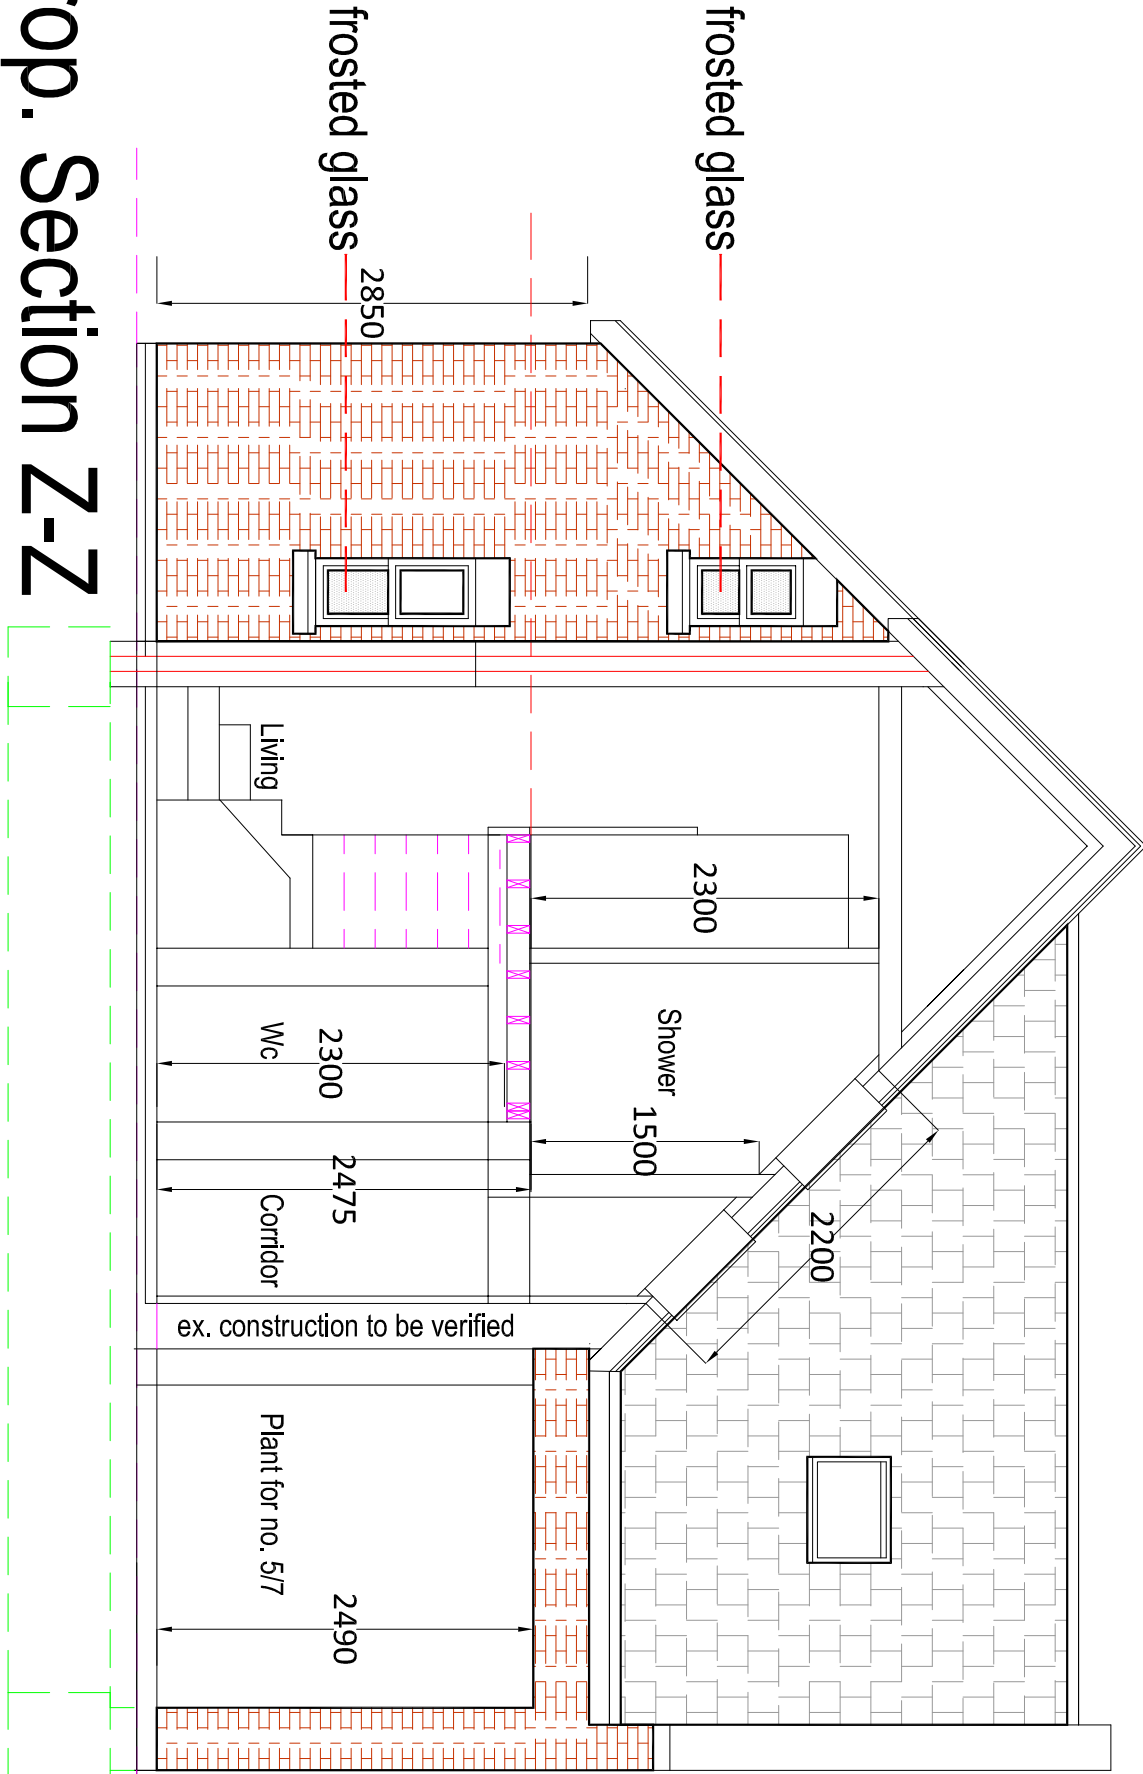


Prop. Section Z-Z

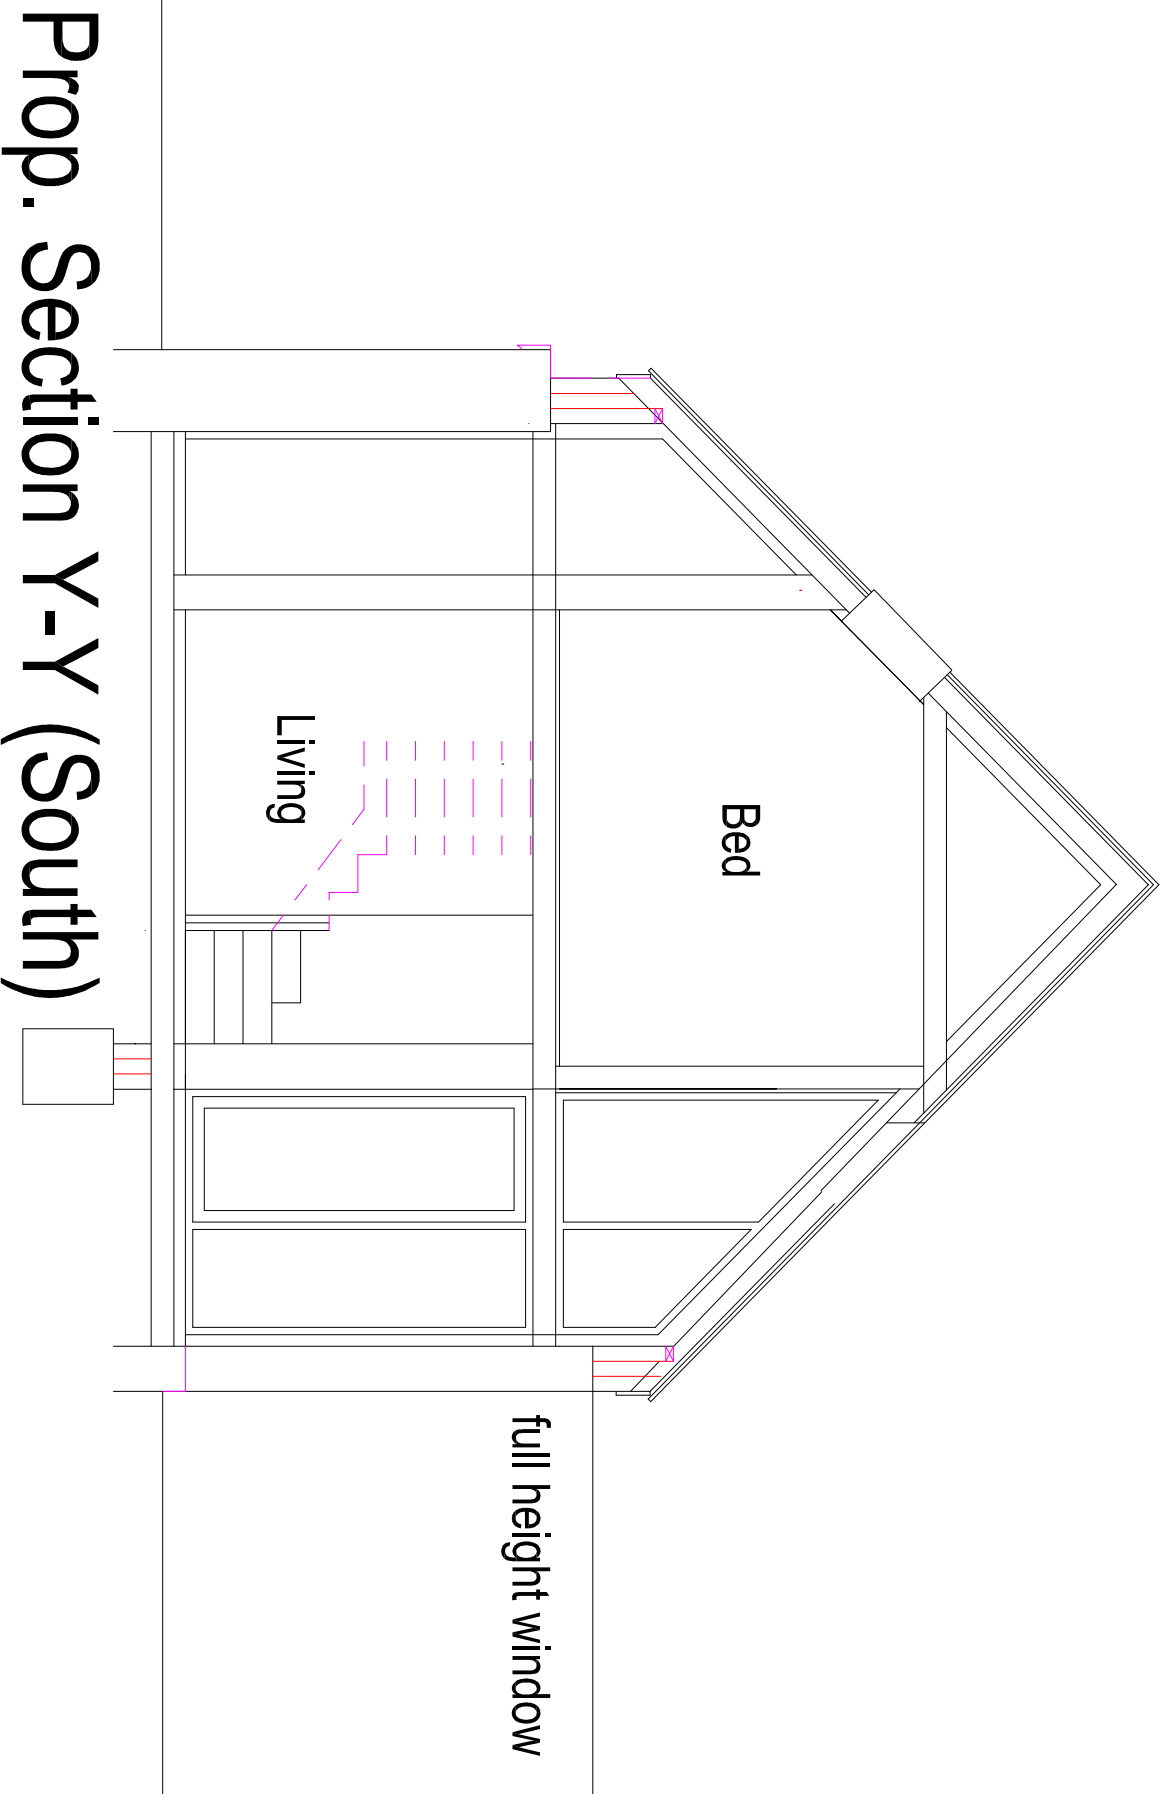

Prop. Section Y-Y (South)

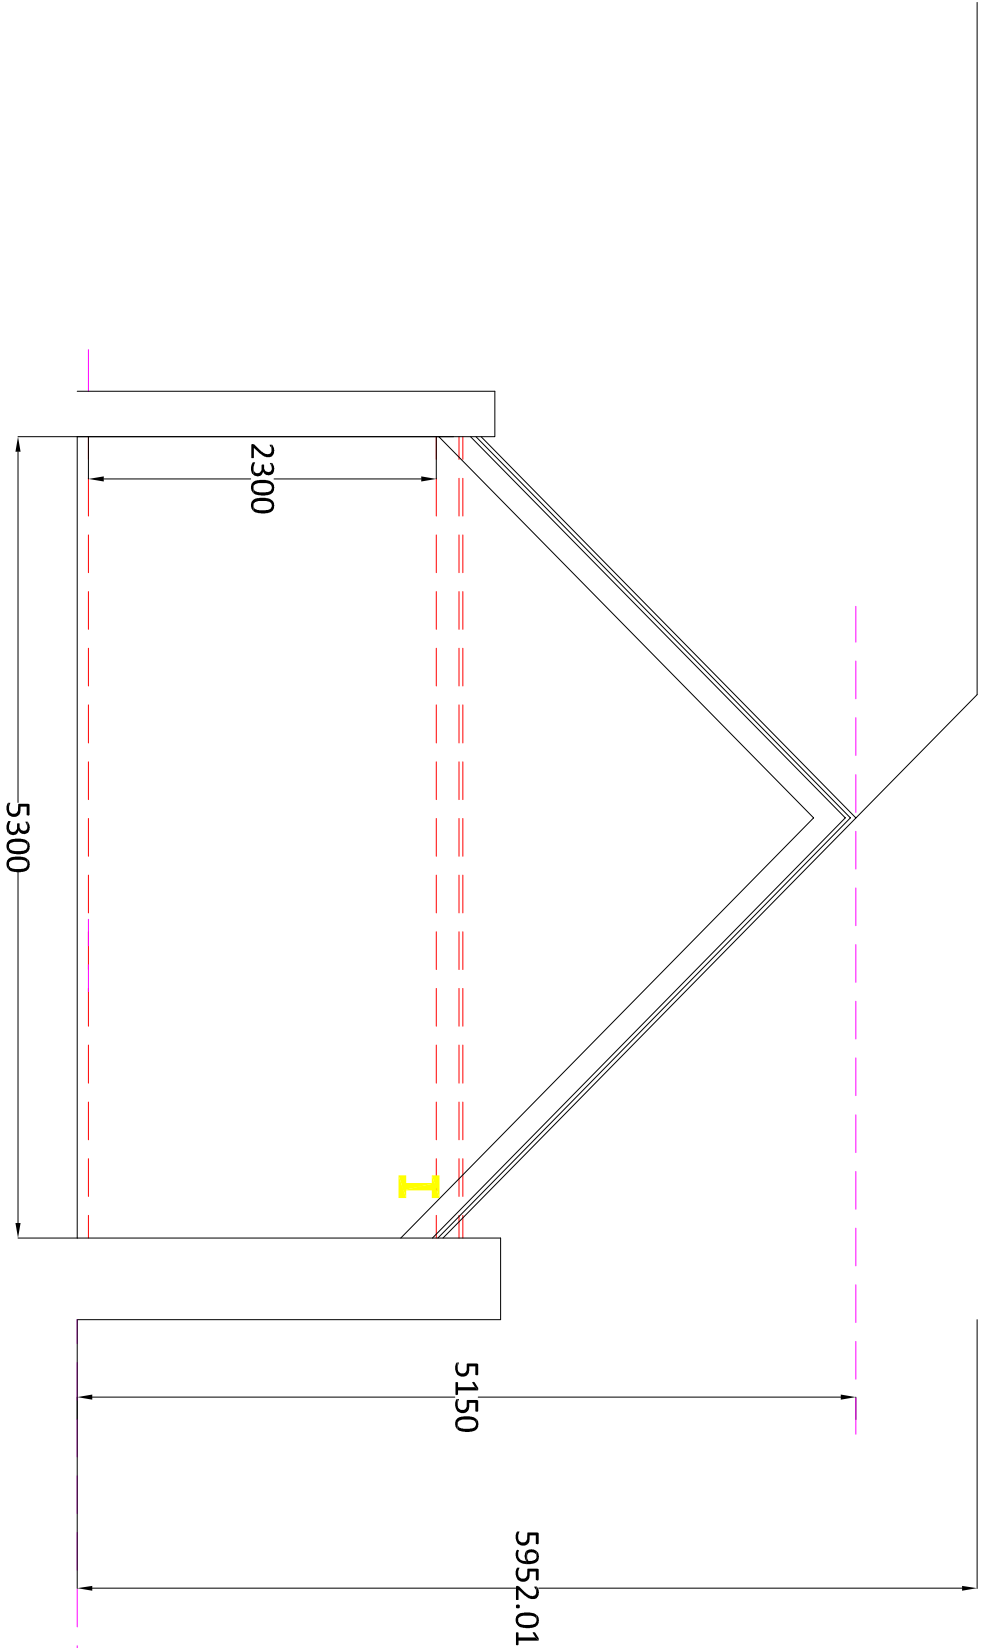

Ex. Section X-X

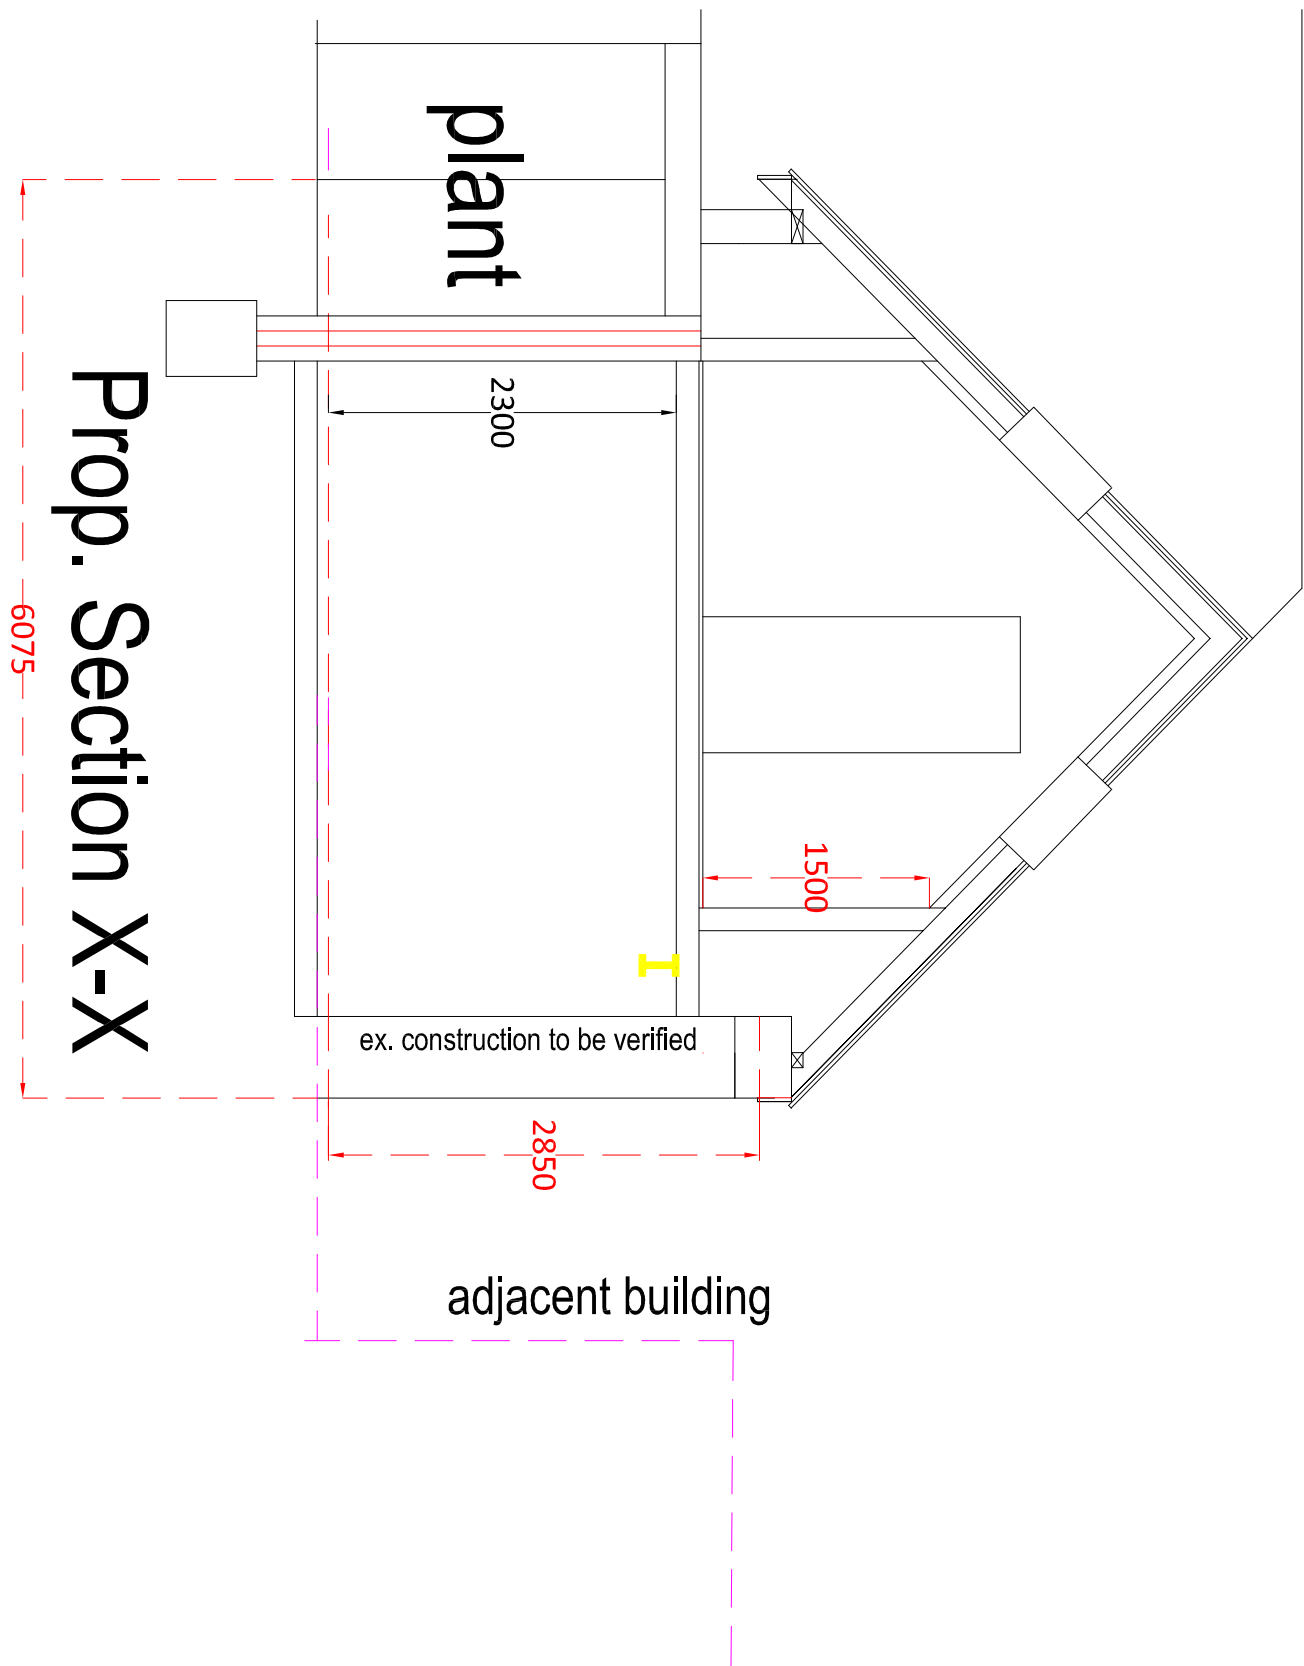

Prop. Section X-X



Havant Club

Prop. Section W-W

