
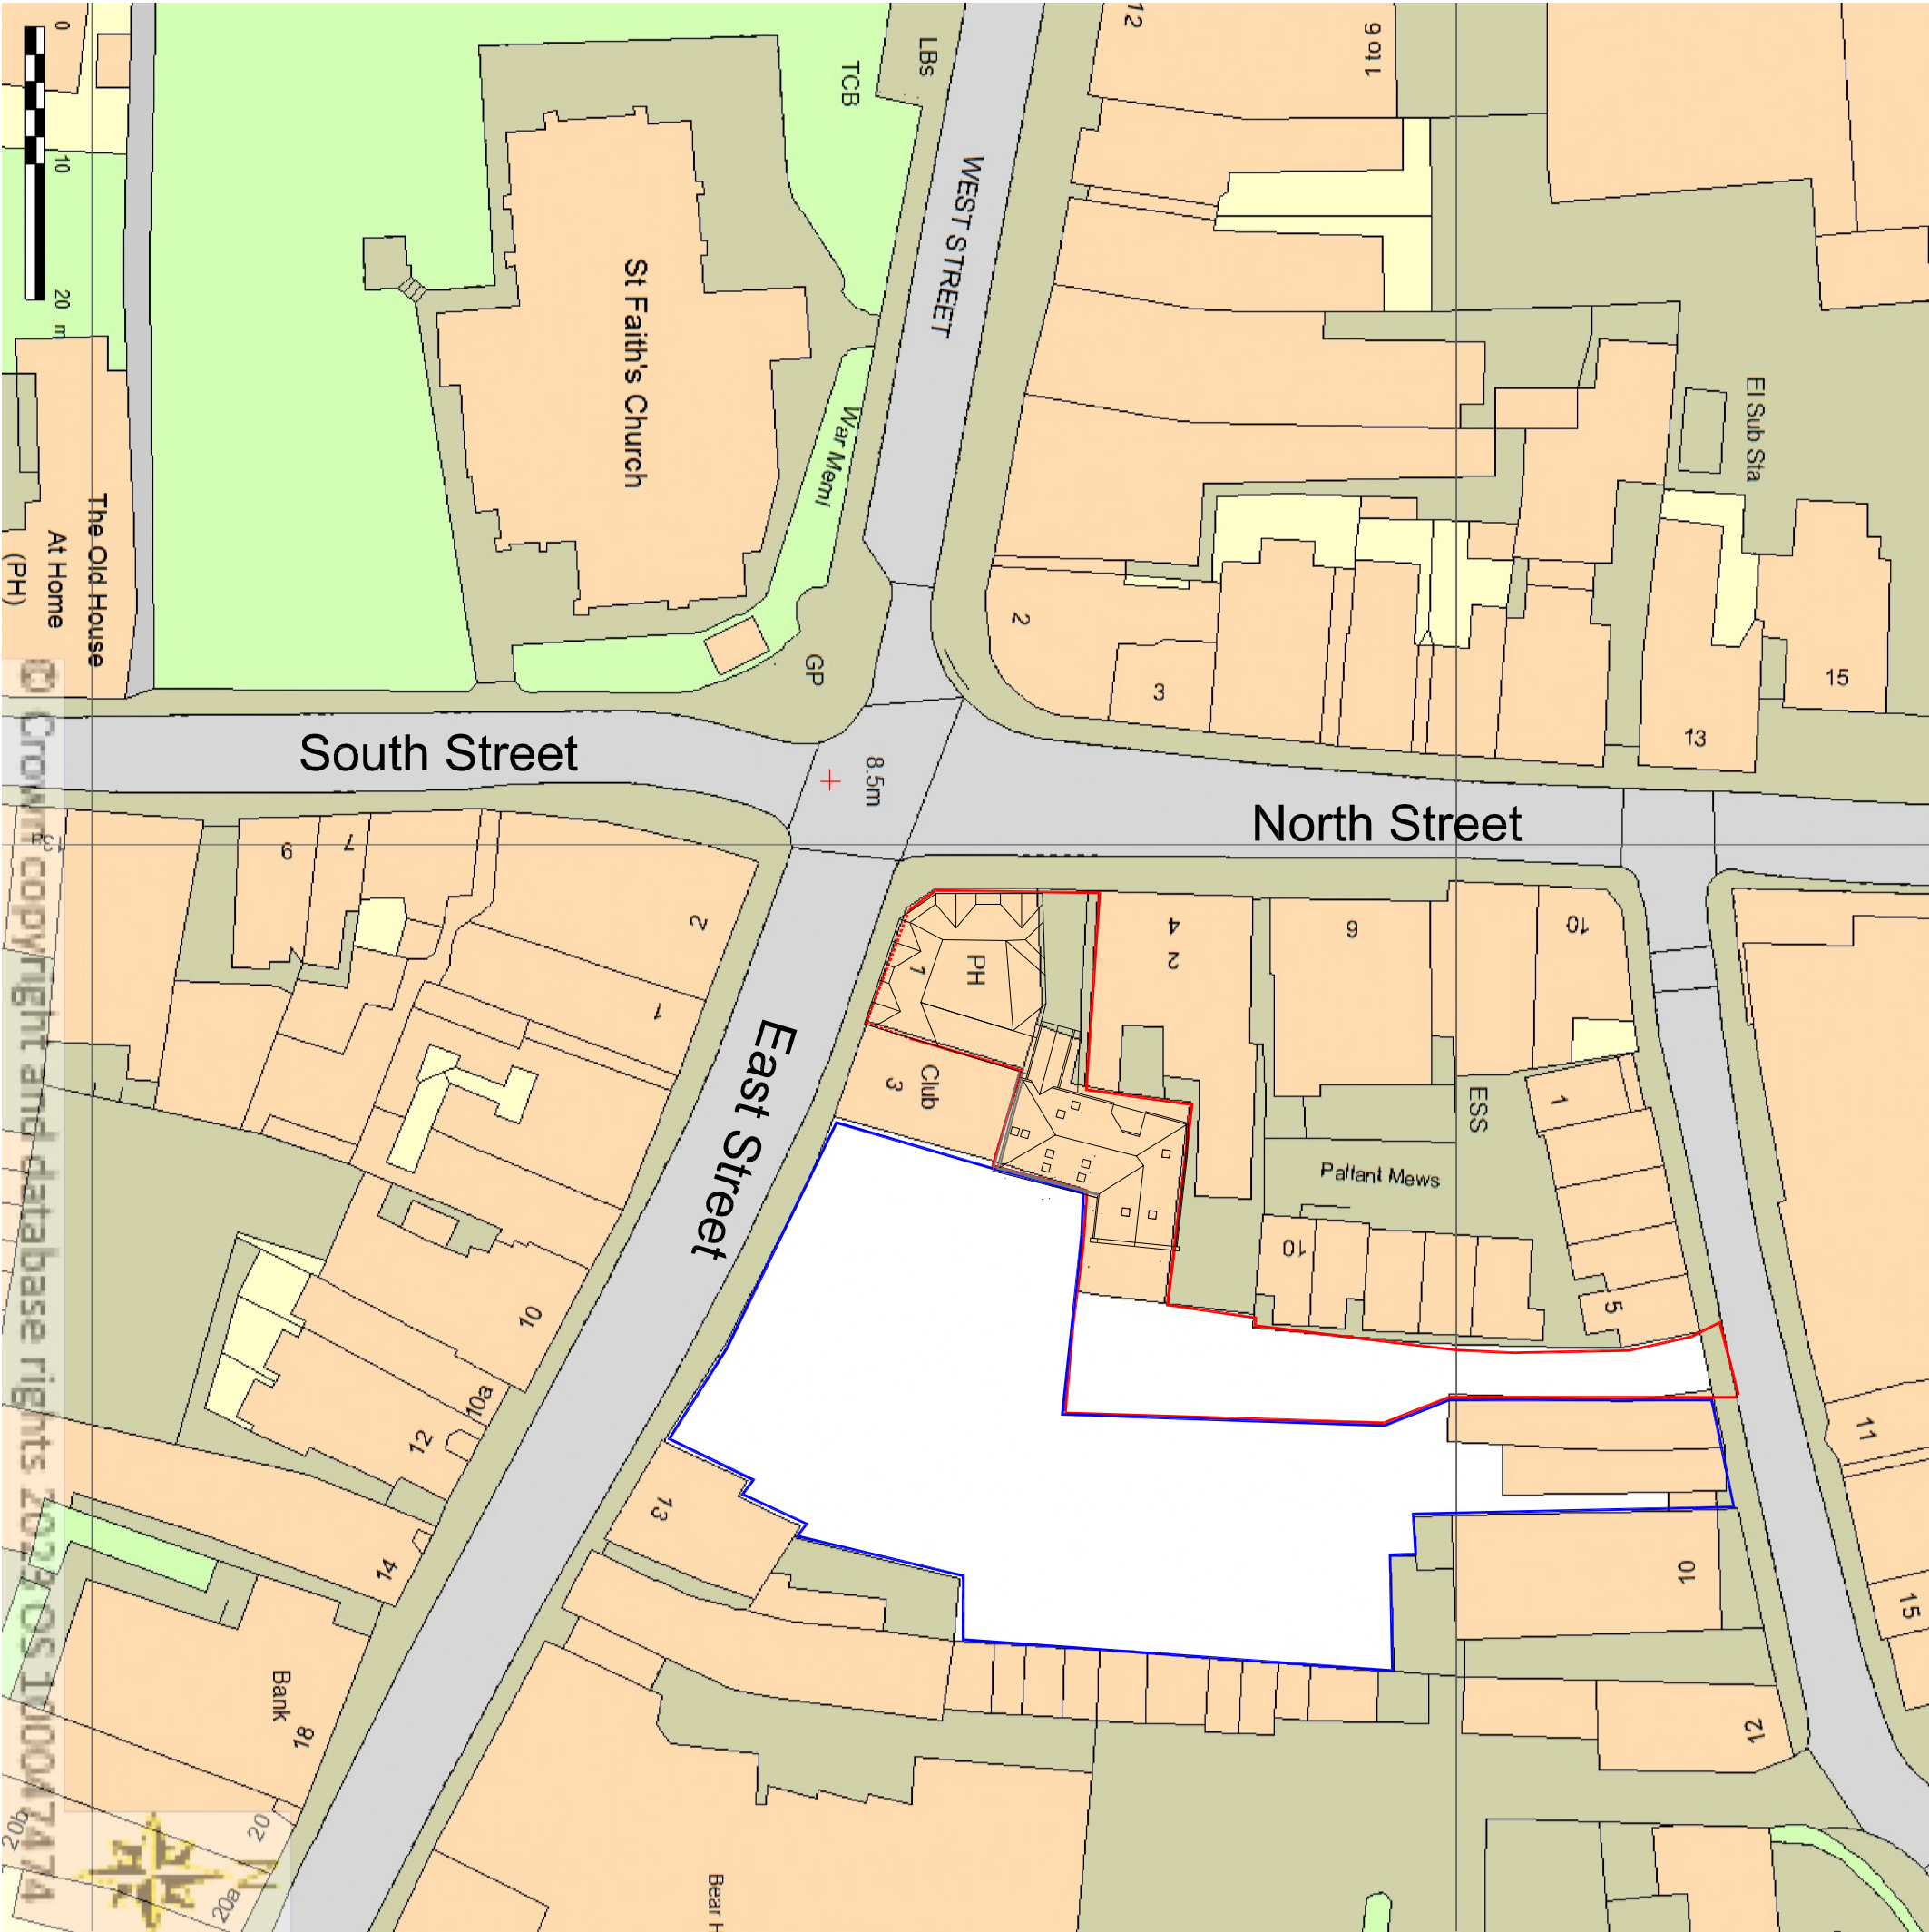


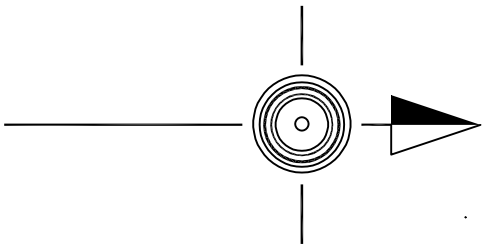

SCALE	TITLE
1/500 @ A3	Proposed Conversion to 4 no. 1 Bed Supported Living Apartments
DATE	
Aug. 23	Former White Hart Public House East Street Havant - PO9 1AA
CLIENT	DETAIL
PETER GALLOWAY PARTNERSHIP	Block Plan
PG	DRAWING NO. 23/201/B01

PETER GALLOWAY PARTNERSHIP

ARCHITECTS

HAVANT

MOB. 07868 48362

07868 48362

TEL. 02392 483153

E-MAIL: peter.galloway@petergalloway.co.uk