



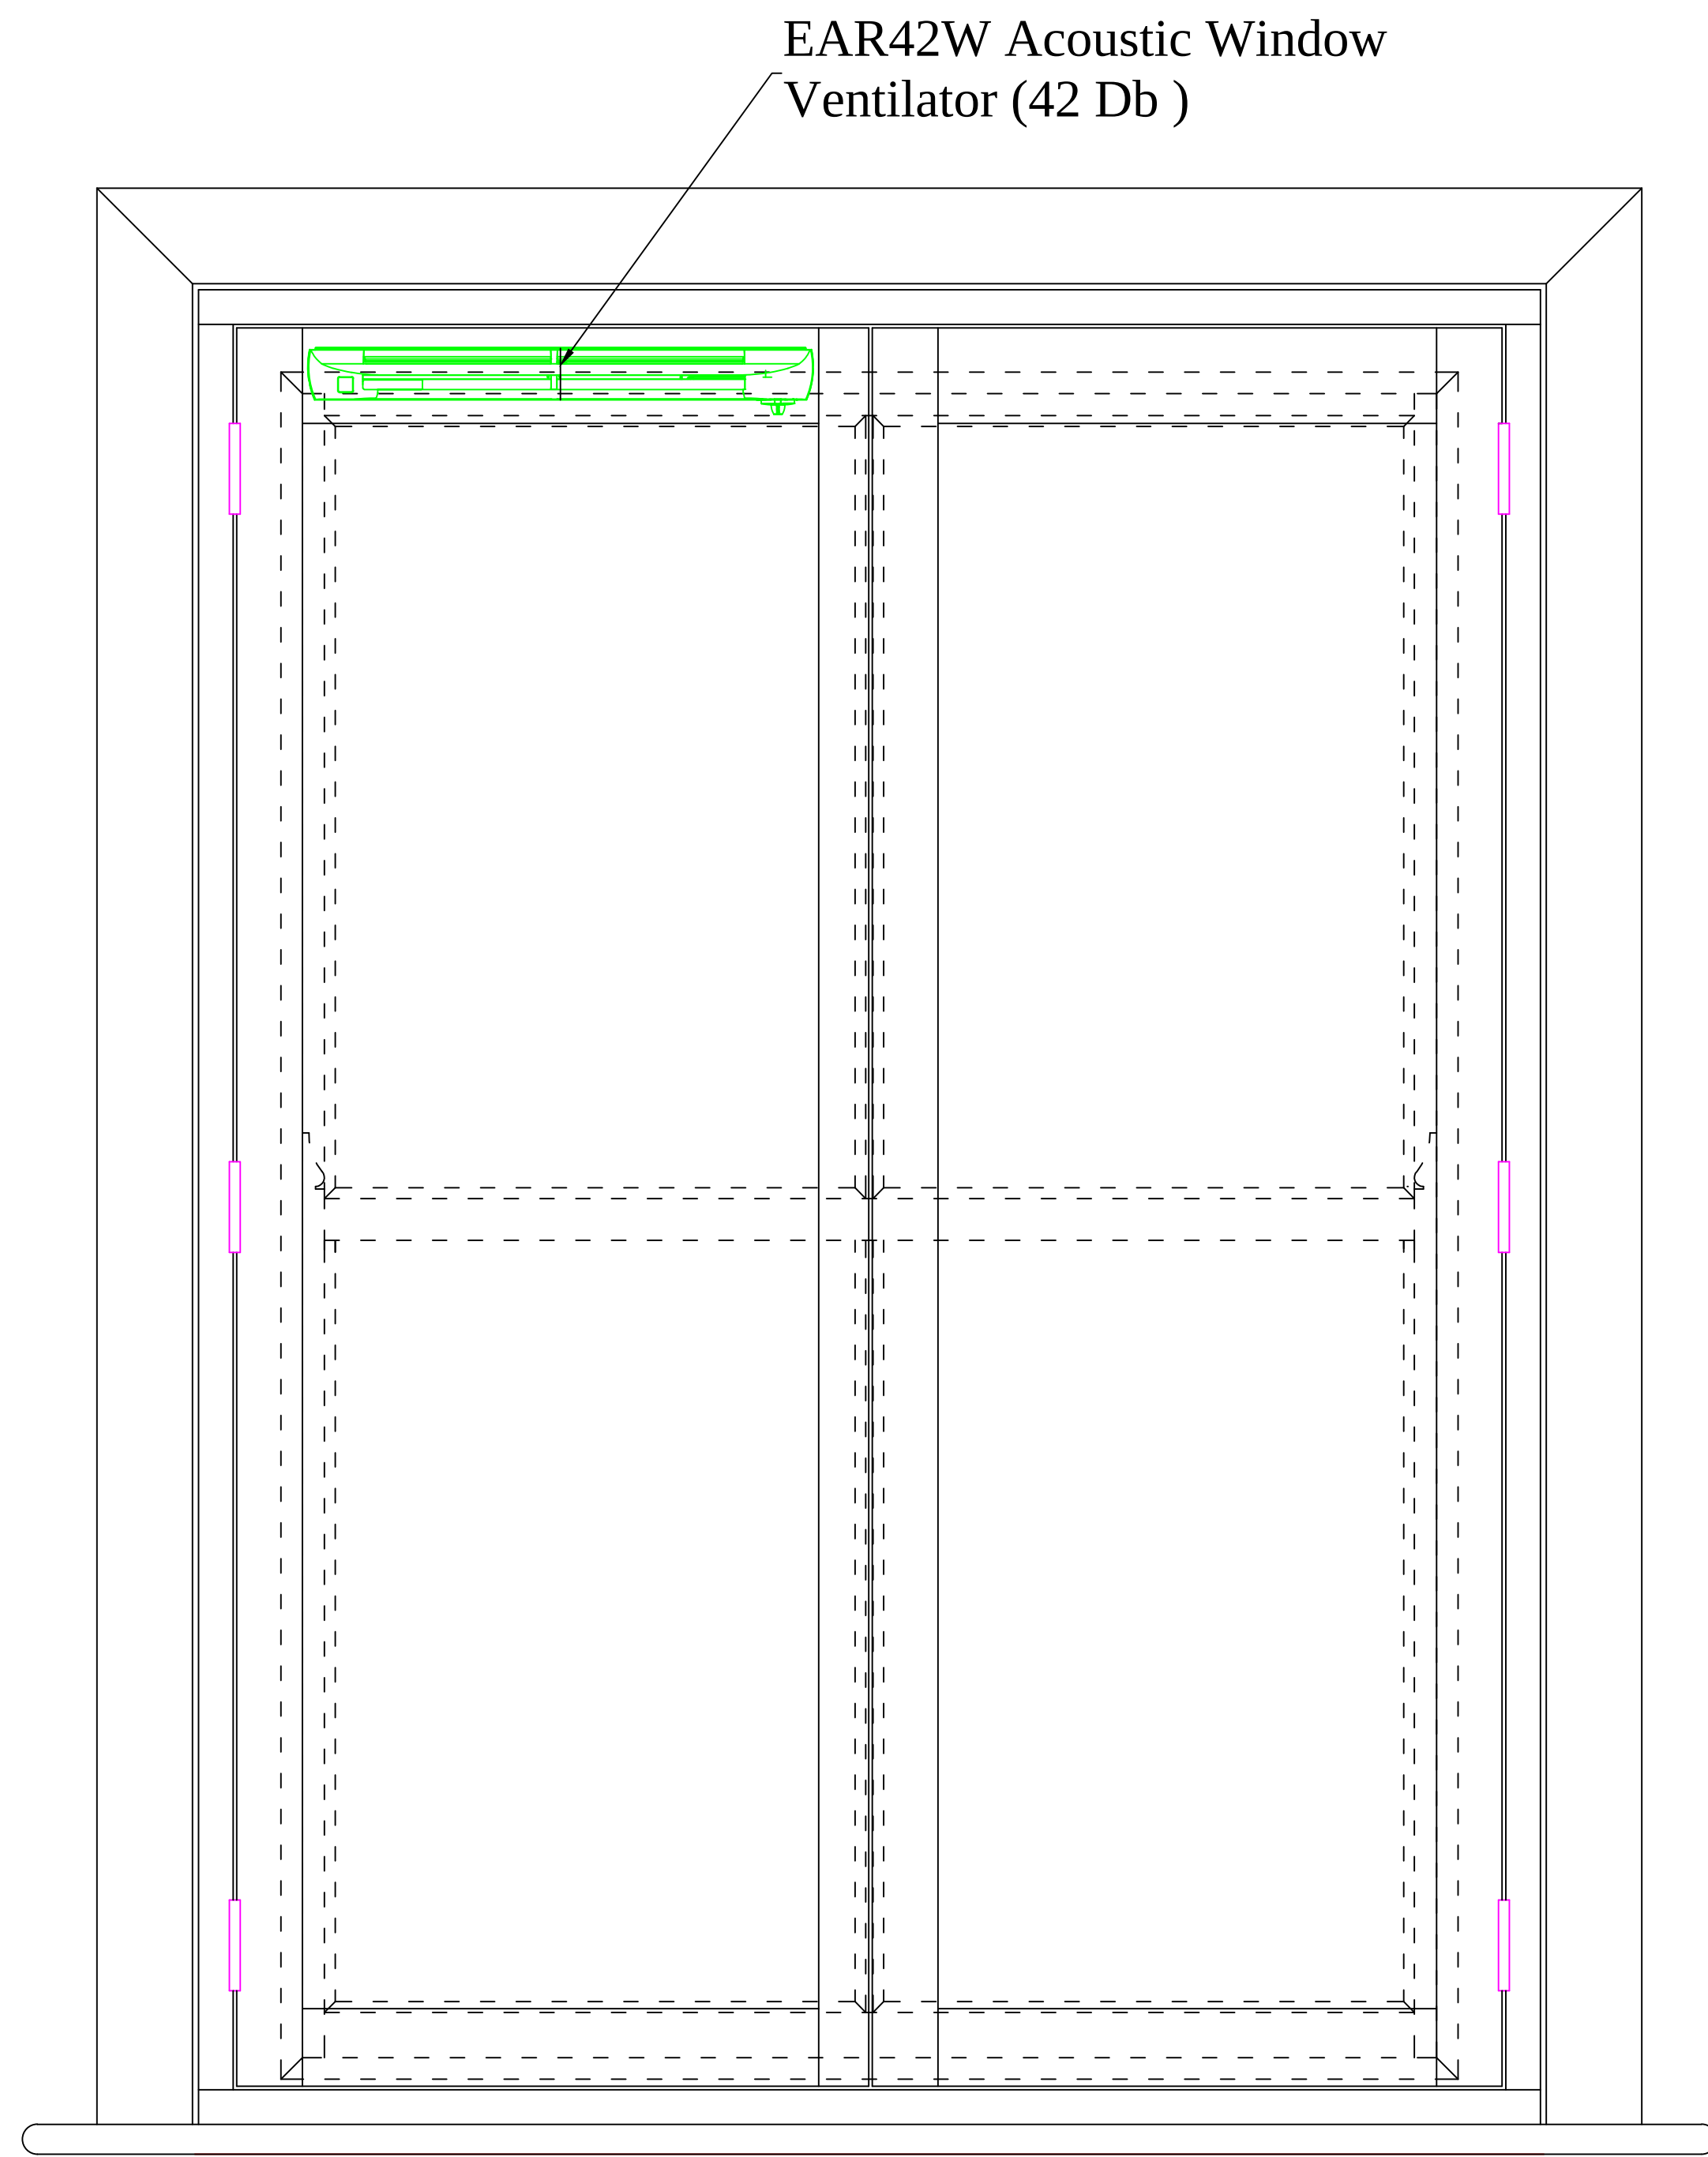

EAR42W Acoustic Window Ventilator (42 Db)

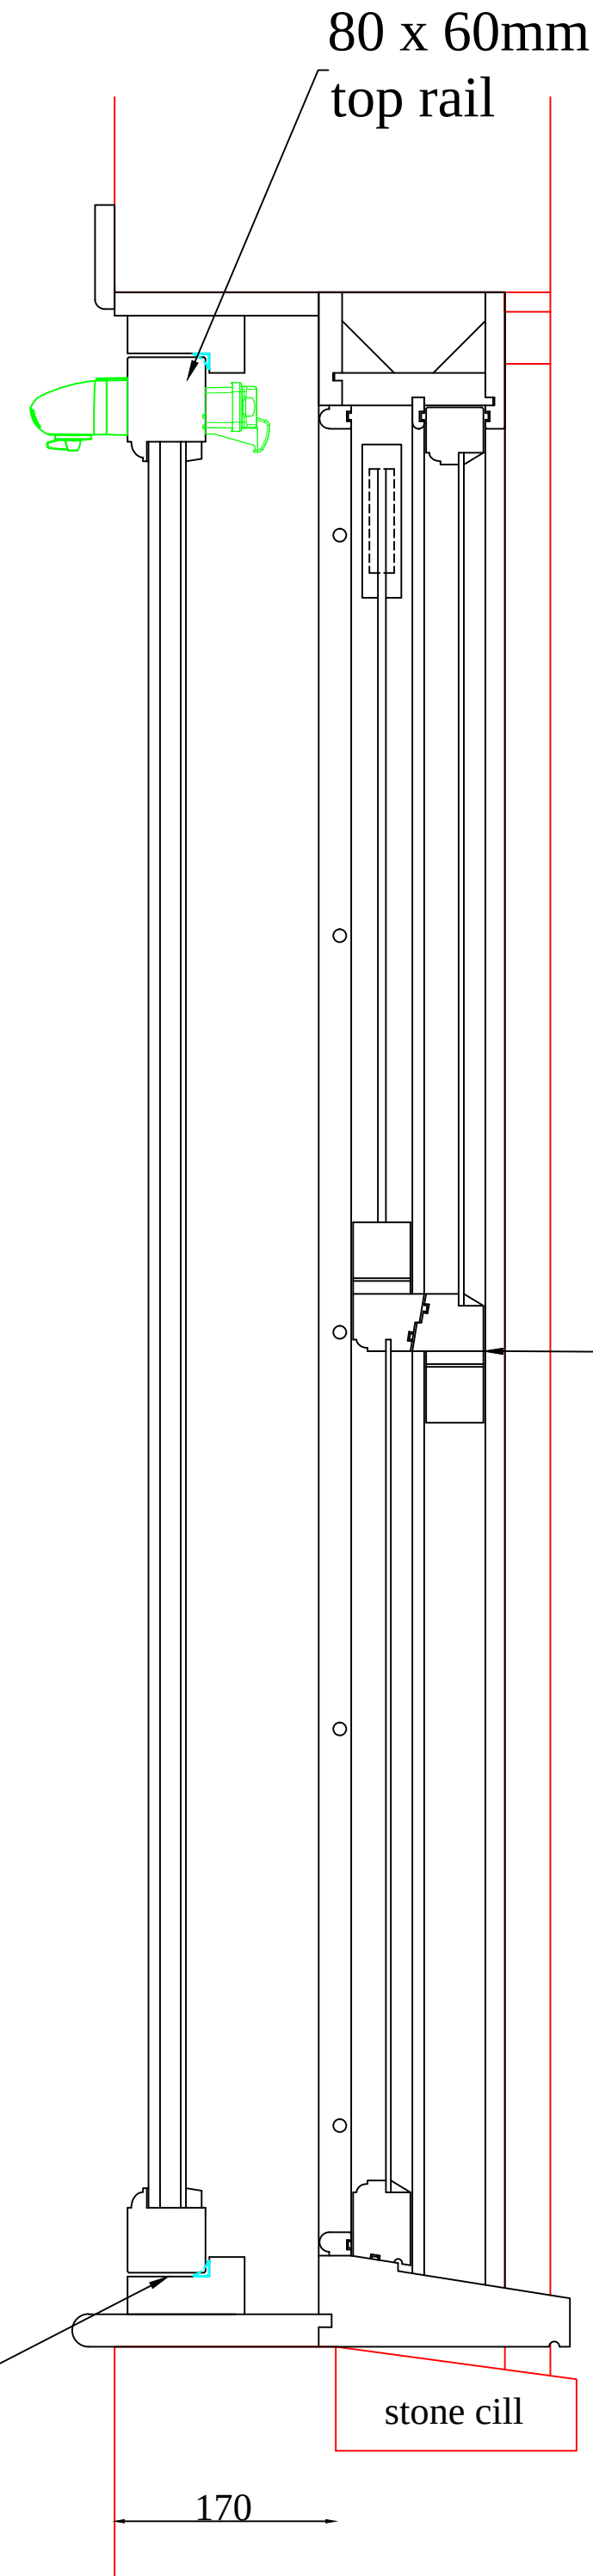

80 x 60mm top rail


6.8mm clear laminated
16mm Argon (90%) filled spacer
4mm clear toughened
Double glazed unit = 35Db rating

Timber to be Sapele (640Kg/m3)

existing box sash window

stone cill


roller catches top & bottom

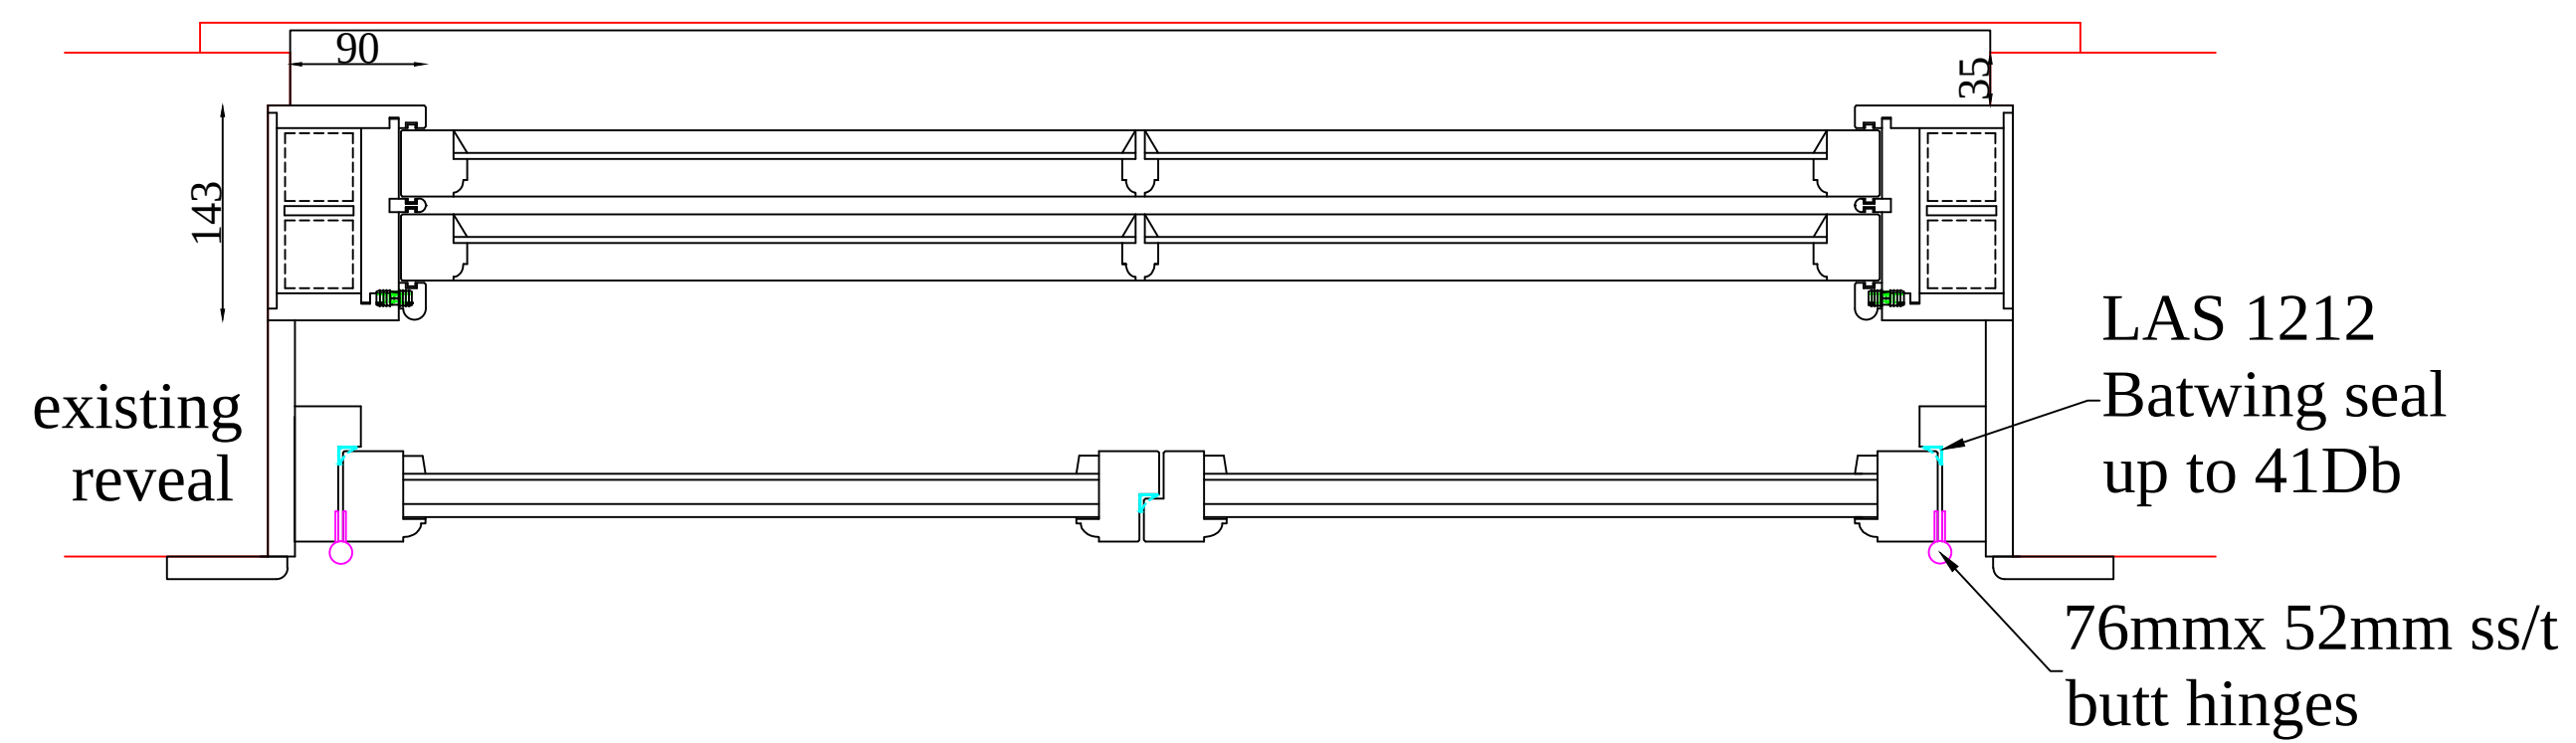

existing reveal

LAS 1212 Batwing seal up to 41Db

76mm x 52mm ss/t butt hinges

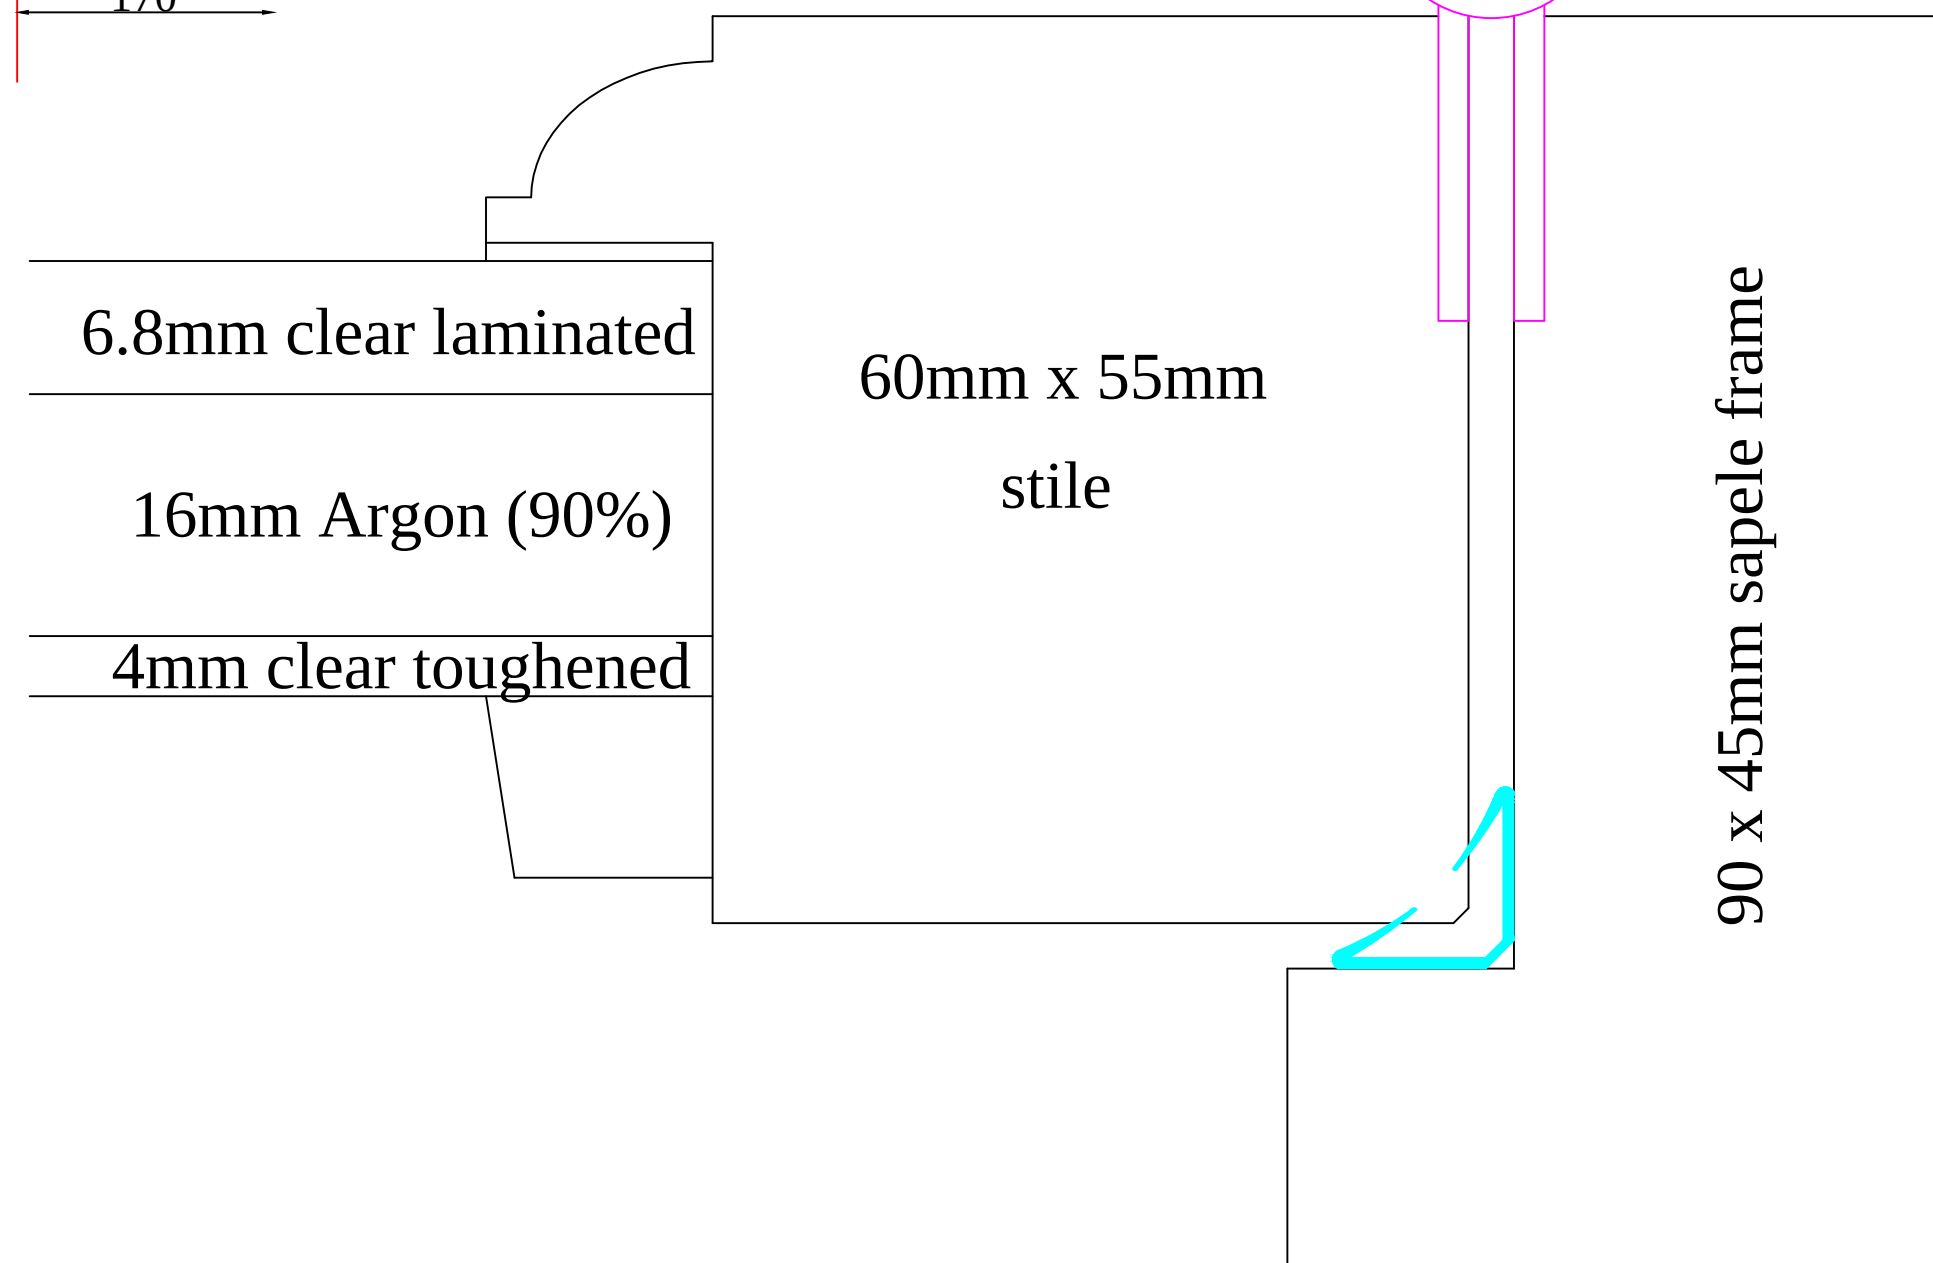


6.8mm clear laminated

16mm Argon (90%)

4mm clear toughened

60mm x 55mm stile

90 x 45mm sapele frame

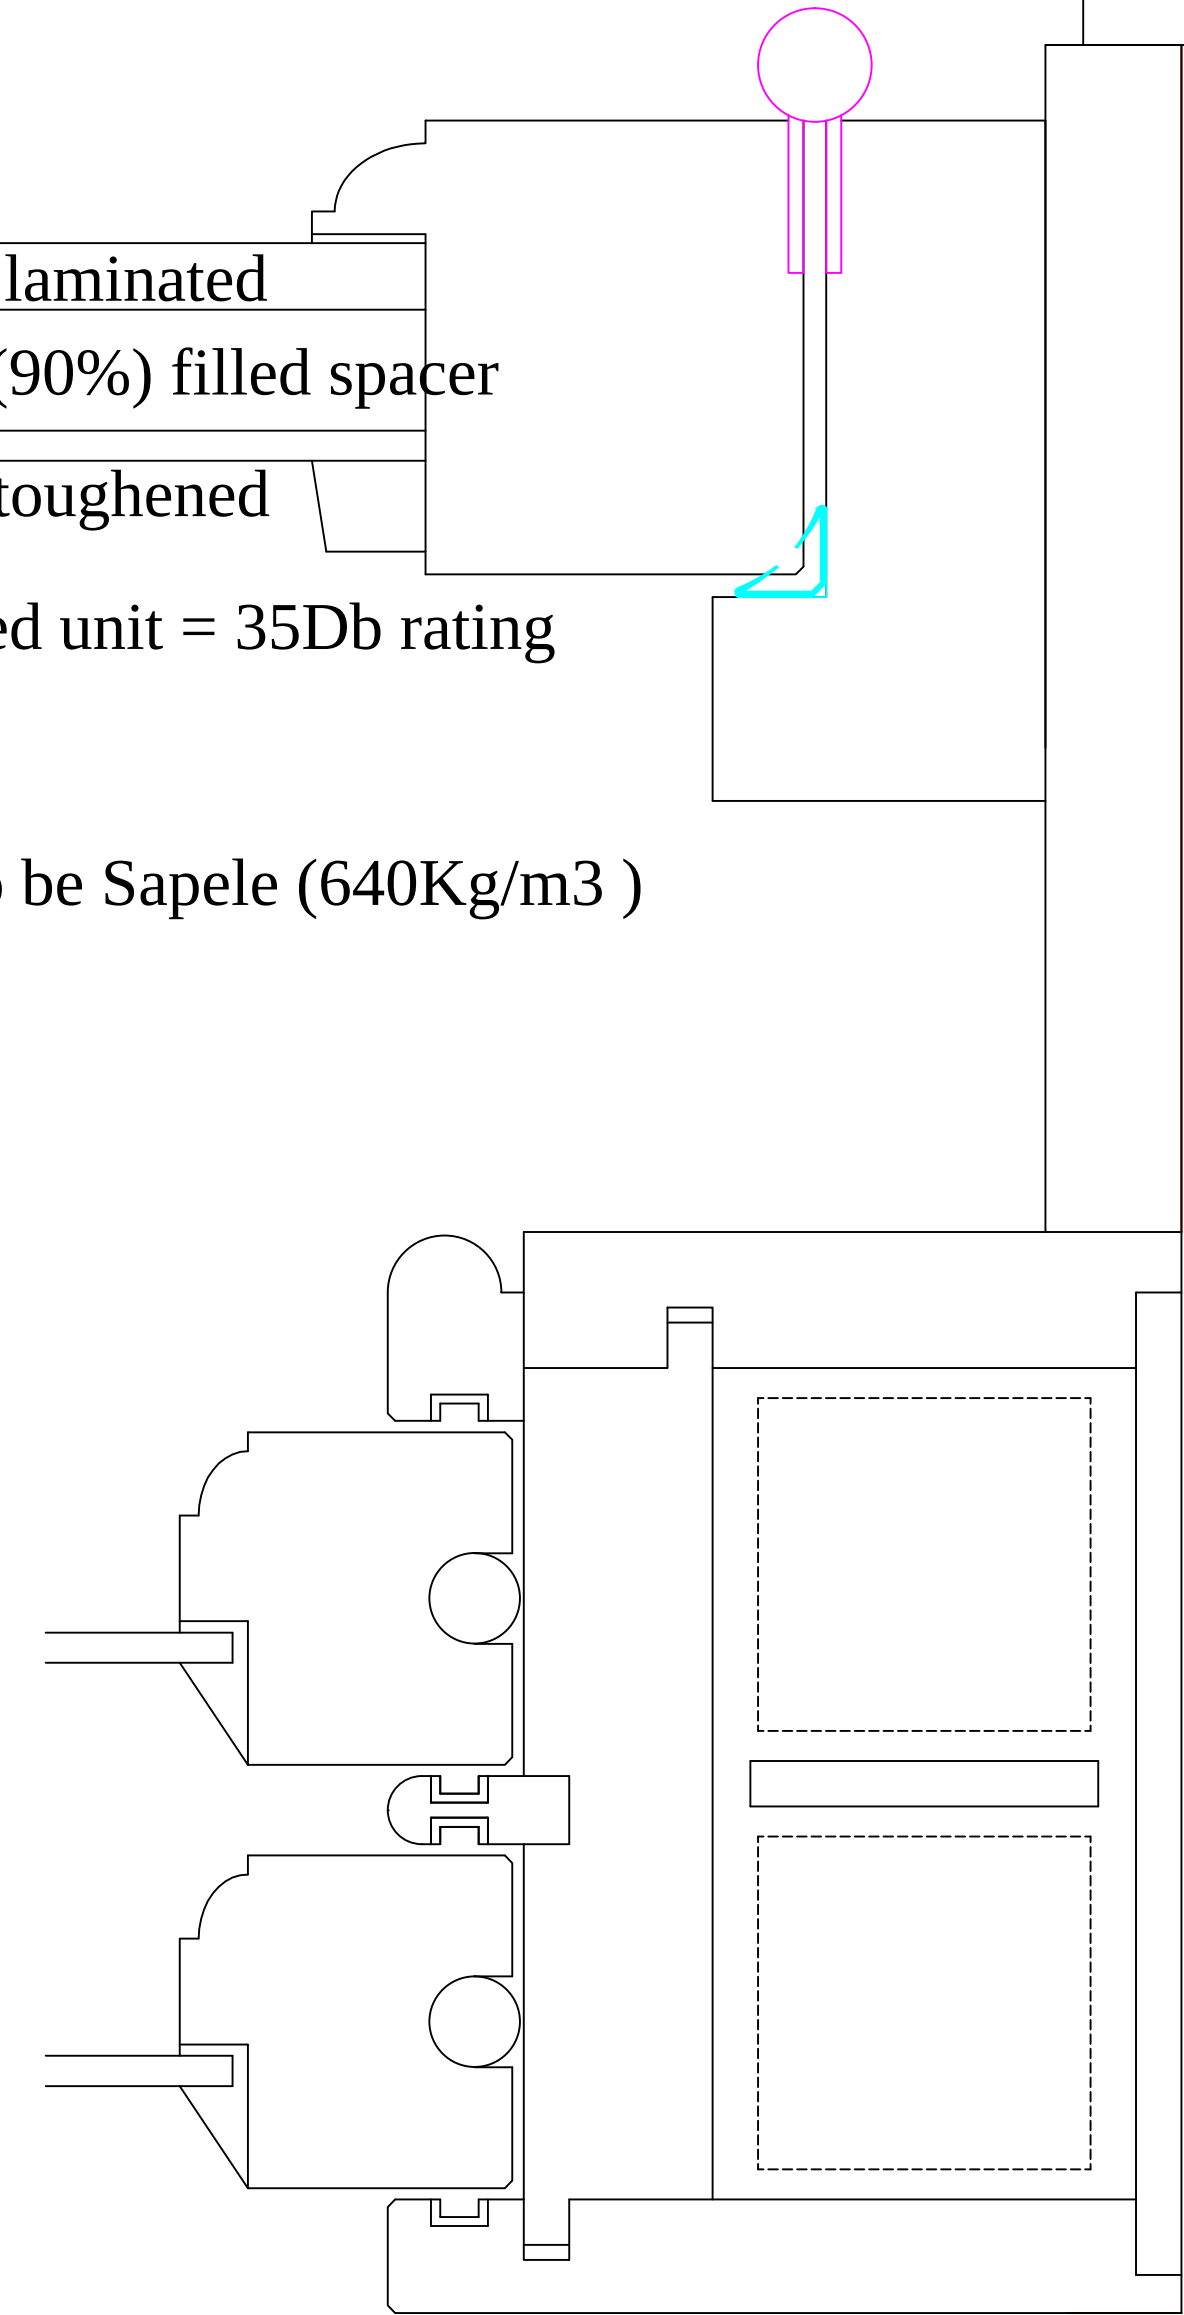

Full Size Section

Jacobs Joinery & Shopfitting Ltd
10 Downley Road
Havant
Portsmouth
PO9 2NJ Tel No. 023 9222 8087

Client :
Jacobs Construction Limited

Location:
Emsworth Surgery
6 North Street
Emsworth
PO10 7DD

Title :
Secondary Glazing

Scale : 1 : 5 @ A1 1 : 10 @ A3

Date : 20.02. 2023 Drawn By : C.C.

Drawing No. 2810/1/1 Rev :