




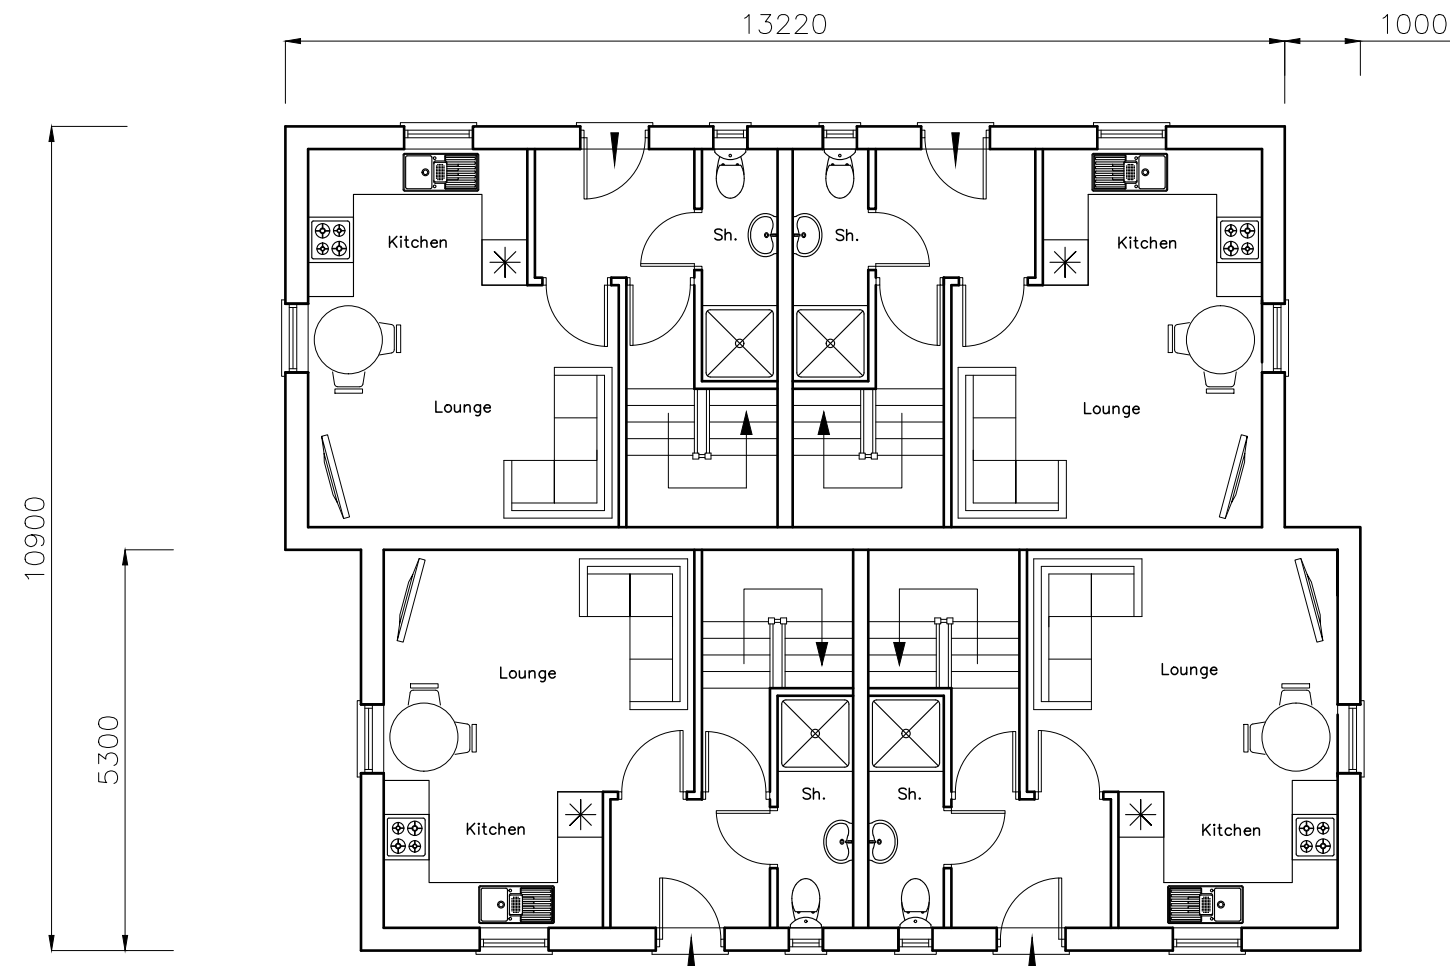


Ground Floor Plan

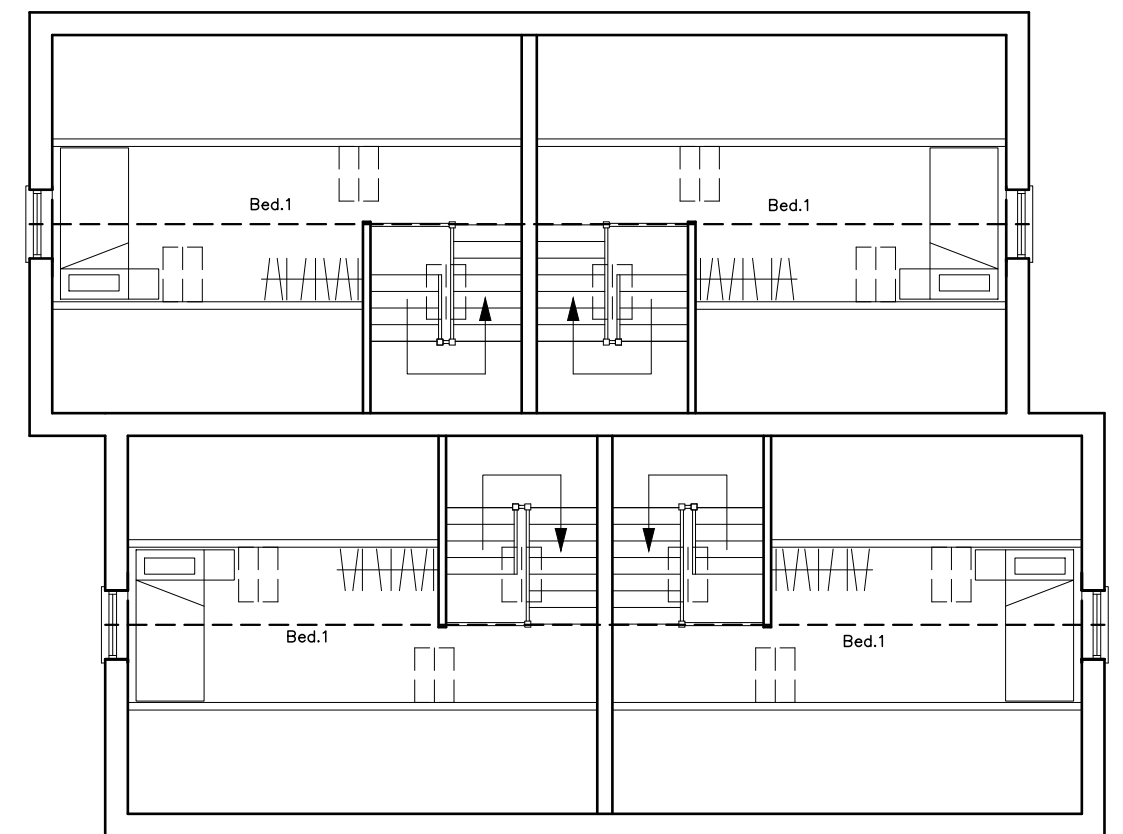

First Floor Plan

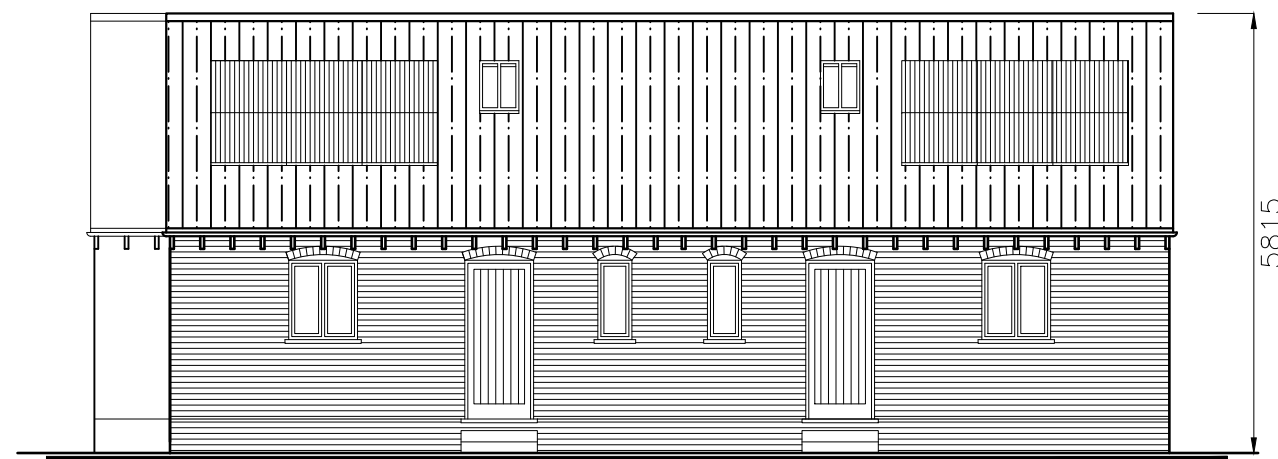

East & West Elevations

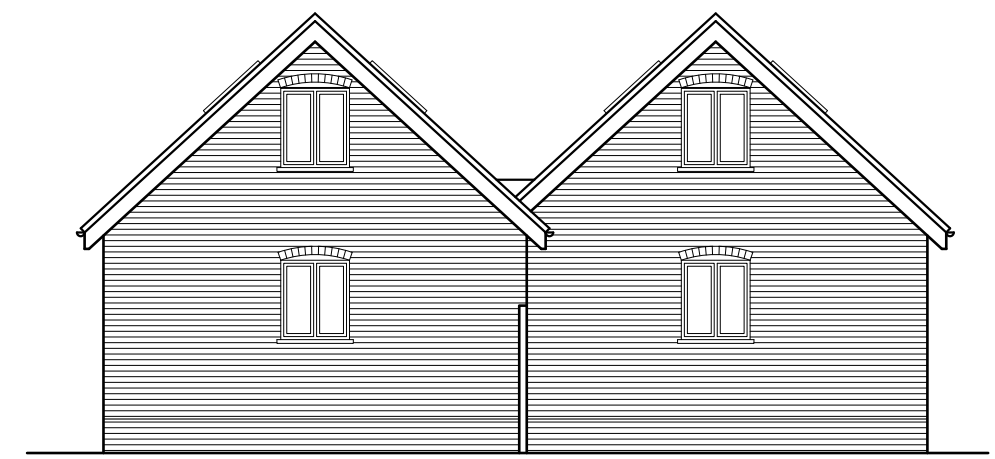

North & South Elevations

Land Rear
70–76 West Street,
Havant,
P09 1LN

PROPOSED PLANS AND ELEVATIONS

Revisions

- a) Solar and window details added/11.10.23/JHL
- b)
- c)
- d)

CAD

Critchley Architecture And Design
Contact: 02392 474 919 | info@caad.online

The Old Brewery, 15E South Street, Havant, PO9 1BU

Scale A3 = 1:100
Drawn JHL
Date 28/02/19

17023–450^A

10m

20m

30m

40m