



Existing Elevation-Front

Exterior finishes
 Dormer cheeks and first floor cladding tbc colour
 Ground floor render colour tbc
 Windows grey/black tbc
 grey cement fibre roof tiles



Proposed Elevation-Front



Existing Elevation-Rear



Proposed Elevation-Rear

1:500		50
1:200		20
1:100		10
1:50		5



All measurement to be checked on site prior to any comment
 (C) Copyright of Parkers Design (Southern) Limited. Any reproduction of these drawings will require written authority from the copyright owner.

Parkers Design Limited - The Studio @ 90, PO9 2PR

www.pexd.co.uk - info@pexd.co.uk - 07776 008822

PROJECT

82 Lovedean Lane PO8 9SS

SHEET

Elevations-Front/Rear

CLIENT

Duff

Date

Issue Date

Scale (@ A3)

1 : 100

Drawn by

SW


DRAWING NUMBER

REV

Checked by

SR


P 4 v3

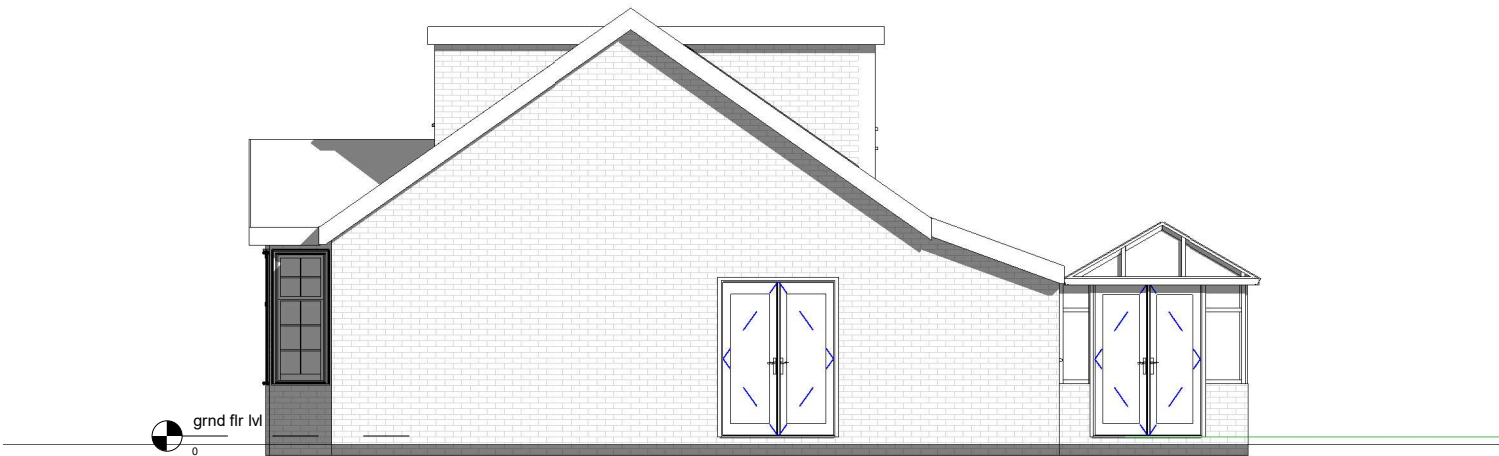

Existing Elevation-Right side



Proposed Elevation-Right side

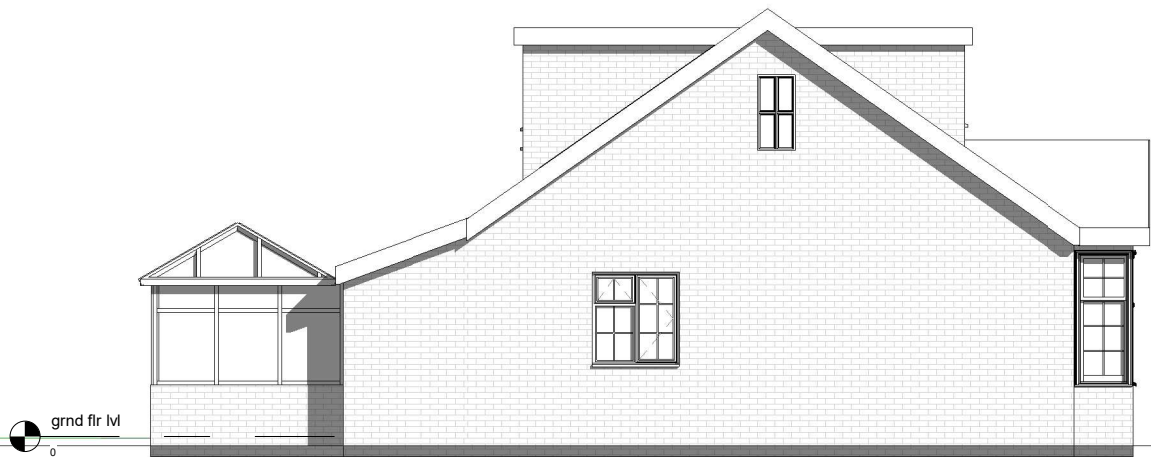

Existing Elevation-Left side



Proposed Elevation-Left side

1:500		50
1:200		20
1:100		10
1:50		5

pd

parkers

executive

design

All measurement to be checked on site prior to any commenment
(C) Copyright of Parkers Design (Southern) Limited. Any reproduction of these drawings will require written authority from the copyright owner.

Parkers Design Limited - The Studio @ 90, PO9 2PR
www.pexd.co.uk - info@pexd.co.uk - 07776 008822

PROJECT

82 Lovedean Lane PO8 9SS

SHEET

Elevations-Right/Left side

CLIENT

Duff

Date

Issue Date

Scale (@ A3)

1 : 100

Drawn by

SW

DRAWING NUMBER

P 5 v3

Checked by

SR

REV