

KEY

- New Door
- 70mm MF stud partition (600mm centres maximum) 12.5mm Gyproc WallBoard each side of stud with 50mm Isover Acoustic Partition Roll to meet FR30, built in accordance with British Gypsum details and specification. Smooth skimmed plaster finish ready for decorations

GENERAL NOTES



INDICATIVE CEILING GRID SHOWN	
SEE ALSO M&E DRAWINGS	
DOORS	TBC
DECORATION	TBC
FLOOR FINISHES	TBC

CONTRACTOR TO CHECK SUITABILITY OF FITTINGS PRIOR TO PROCUREMENT.

STRUCTURAL ENGINEER TO ASSESS SITE PRIOR TO ANY DEMOLITION WORK TAKING PLACE.

INSTALL NEW ROOFLIGHTS TO PROVIDE APPROX 10% COVERAGE. TRIPLE SKIN.

EXISTING MANSAFE SYSTEM CONDITION TO BE INSPECTED AND TESTED. WITH REPORT SUBMITTED TO PM.

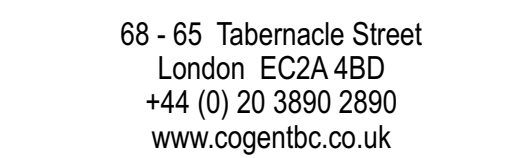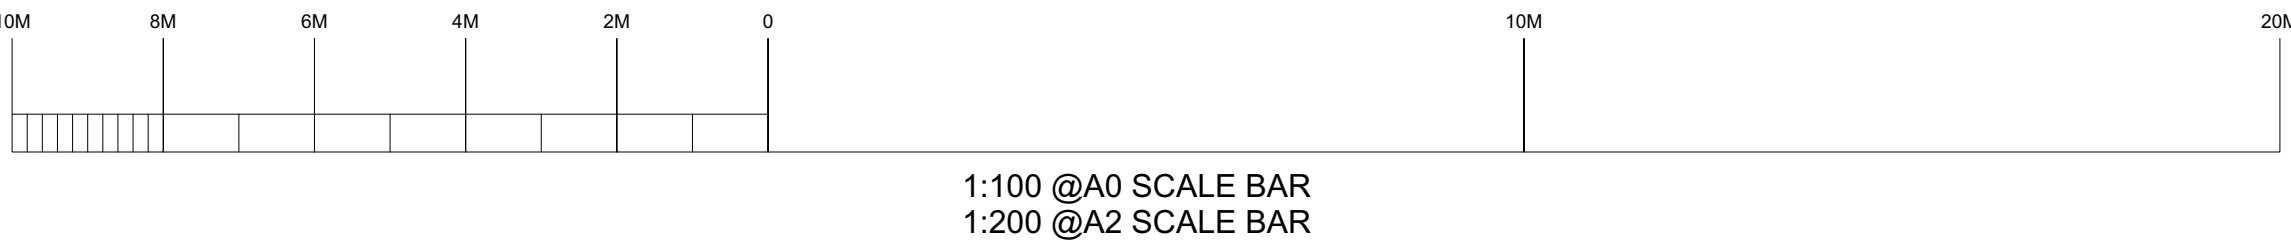

68 - 65 Tabernacle Street
London, EC2A 4BD
+44 (0) 20 3690 2890
www.cogentbc.co.uk

Project Name Brambles House, Waterlooville, Portsmouth	Scale 1:200 @ A2 1:100 @ A0	Drawn SC	Checked GL	Date 23.06.23
Client Columbia Threadneedle, CT UK Property Authorised Investment Fund				Status REV E
Drawing Title ROOF LEVEL PROPOSED OVERALL PLAN				Drawing No. 114