



PHYSICAL SCALE IN METERS @ 1:100


NOTES:
This drawing has been produced solely for PLANNING/DESIGN.
Do not Scale from this Drawing except for planning purposes.
Any drainage runs shown are presumed and to be checked on
site before commencement of works.
This drawing is the copyright of MF Designs Ltd.

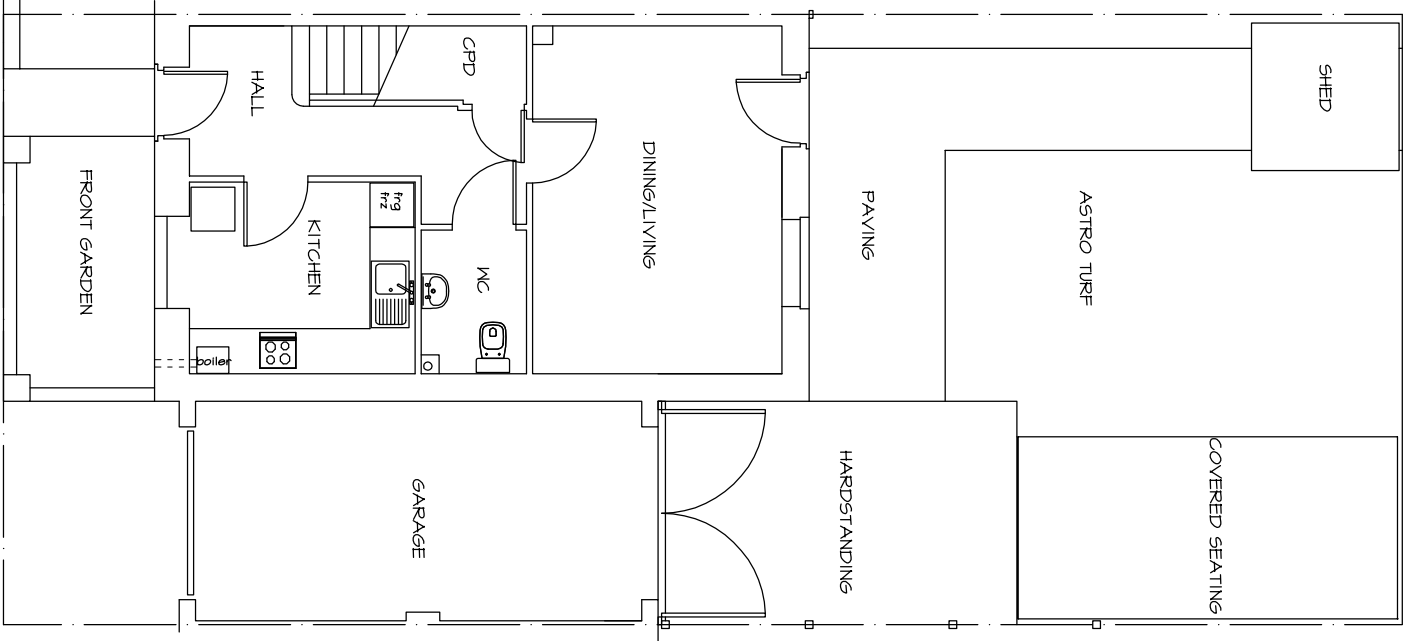

Existing Ground

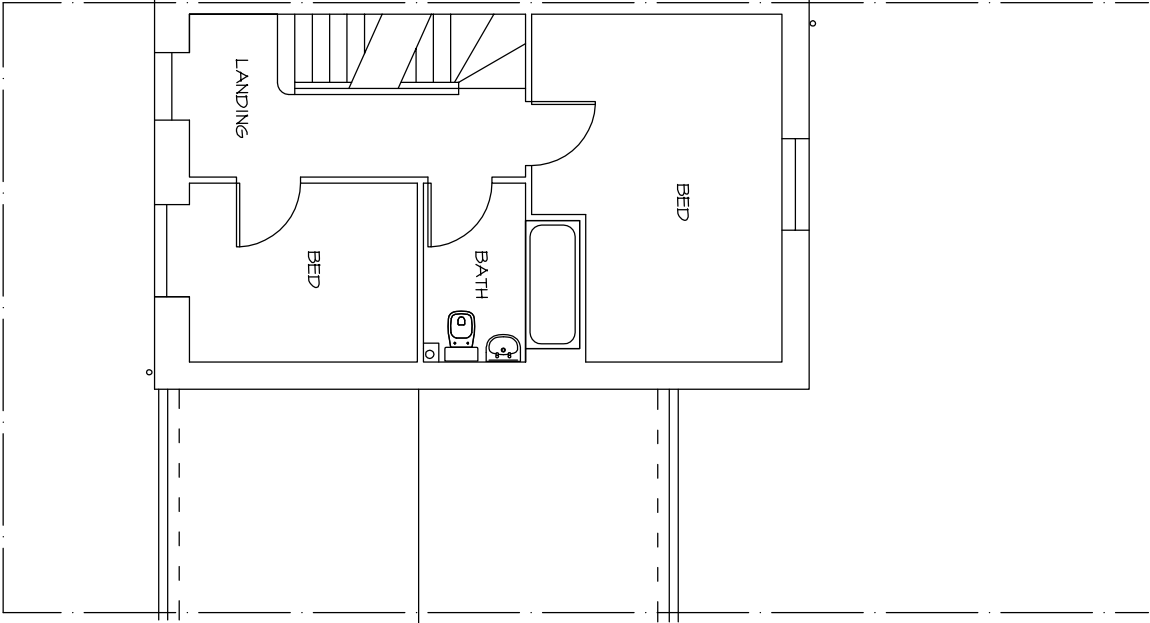

Existing First

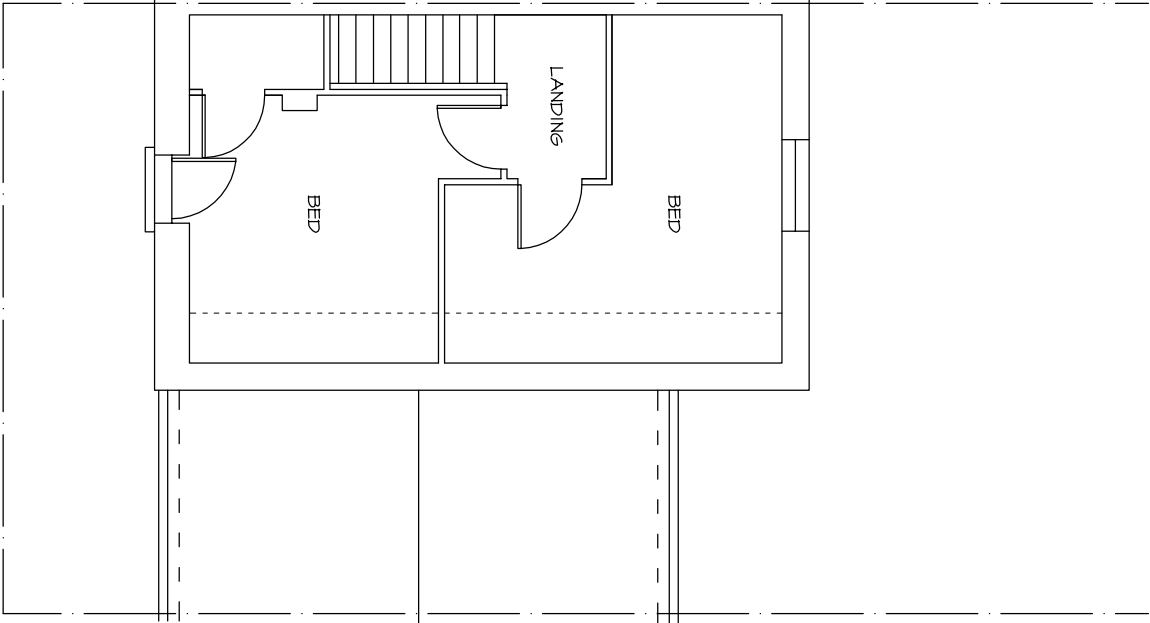

Existing Second



mf designs ltd

Chartered Architects



36 Grove Road • Havant • Hampshire • PO9 1AR

Director: Martin Farrer RIBA • Co Registration No.4507379

t/f 02382 470967

e admh@mfdesigns.org.uk

Date: April 2023

Scale: 1:100

Job No: 3314

Dwg No: EX_01

EXISTING SURVEY - 9 Jersey Crescent, Waterlooville. PO7 7GH