
REVISION 2 JUNE 23

NOTES
1. DO NOT SCALE FROM THIS DRAWING
2. WHAT3WORDS CENTRE OF SITE IS picked.fuddy.zoomed

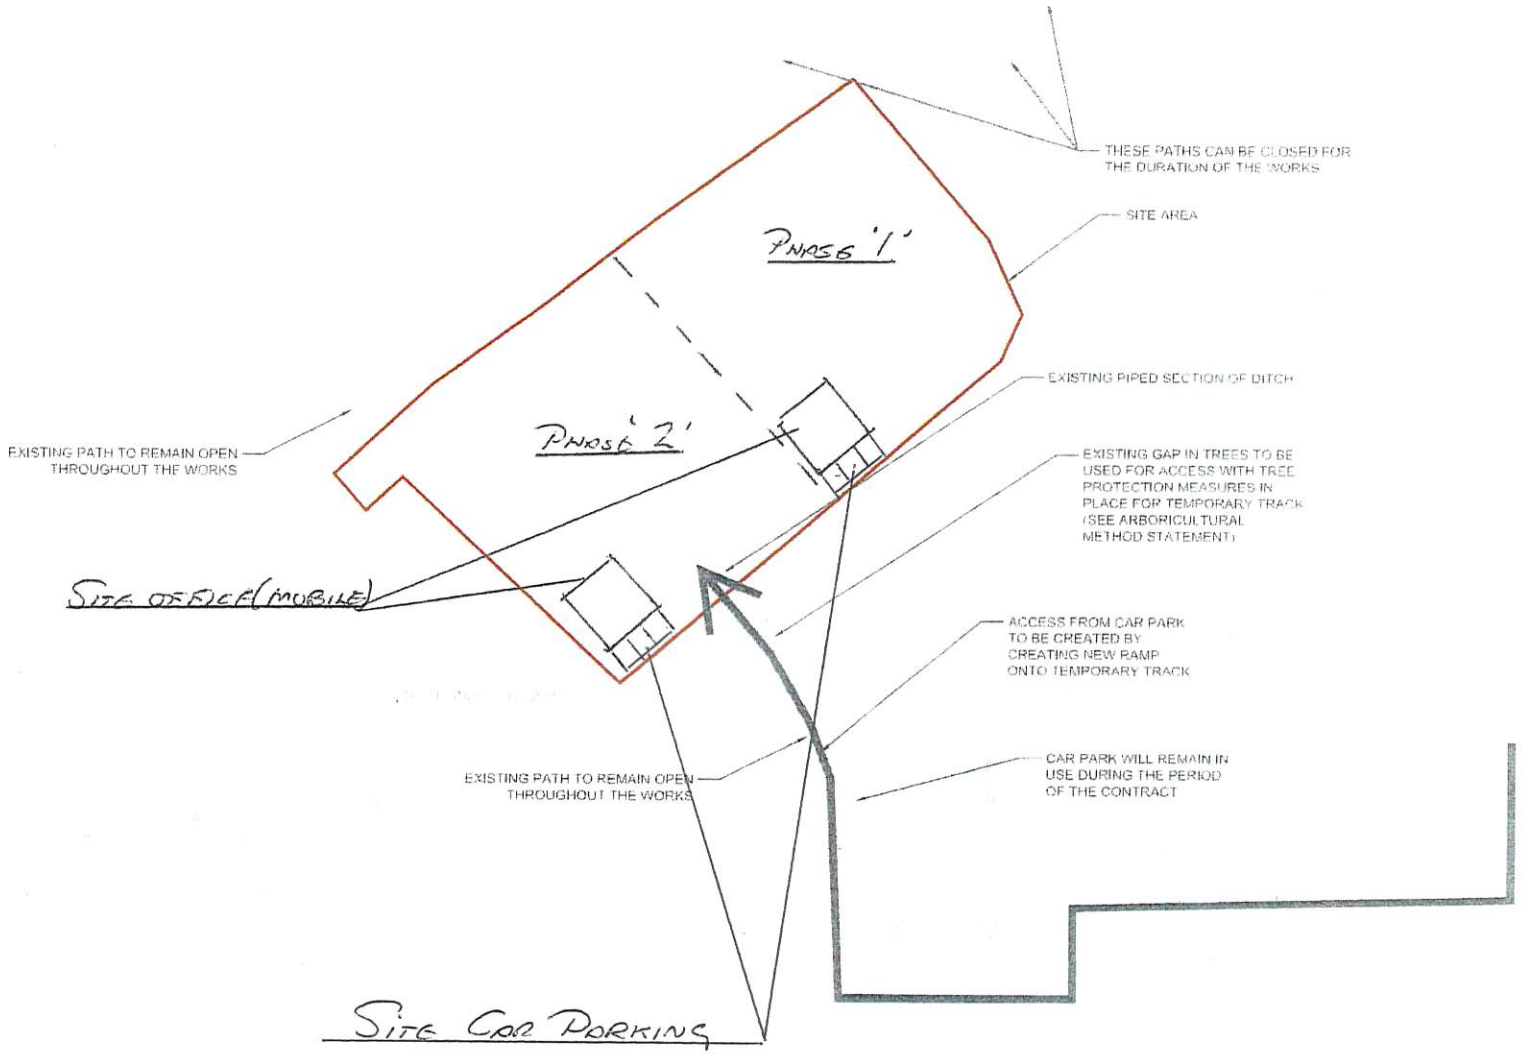

REV	AMENDMENTS	DATE	CAD	CHKD	APPD

CLIENT
Havant BOROUGH COUNCIL
Planning
Public Service Plaza
Civic Centre Road
Havant, Hants, PO9 2AX
Telephone: (023) 9247 4174
Email: consultation.services@havant.gov.uk
Internet: www.havant.gov.uk

CONSULTANT

DESIGNER SM	SCHEME HOBBY CLOSE FIELD			DRAWING TITLE PROPOSED LAND FORM ACCESS	
CAD SM					
CHECKED SM 23/05	JOB No.				
APPROVED SW 24/05	SCALE @ A1 1:500	DATE 9 MAY 2022	SHEET NUMBER 1 OF 1	DRAWING NUMBER 2018-14-012	REV