
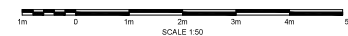
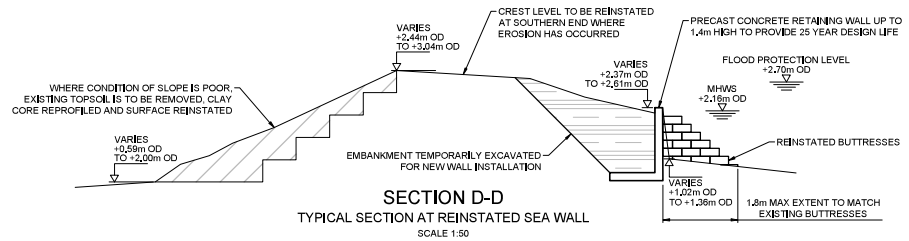
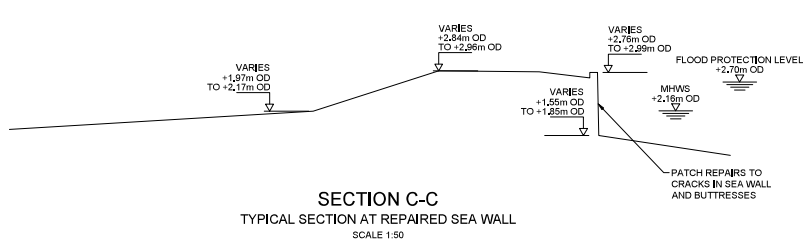


*INDICATIVE EMBANKMENT SLOPE PROFILES TO BE CONFIRMED FOLLOWING RECEIPT OF GROUND INVESTIGATION RESULTS

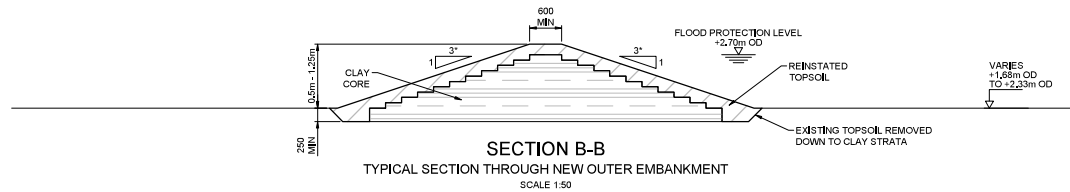

DO NOT SCALE FROM THIS DRAWING

- NOTES
1. ALL DIMENSIONS ARE IN MILLIMETRES UNLESS NOTED OTHERWISE
 2. ALL LEVELS ARE IN METRES AOD UNLESS NOTED OTHERWISE,
 3. DRAWING TO BE READ IN CONJUNCTION WITH A122037-TGEE-XX-ZZ-DR-C-0001, 0005 & 0010 TO 0017,

P01	JHB	MCG	APM	10/11/22	FIRST ISSUE
REV.	BY	CHKD	APPD	DATE	DESCRIPTION
CODE	DRAWING STATUS				
S2	FOR INFORMATION				

Tony Gee

Tony Gee and Partners LLP
8th Floor, International House
Dover Place,
Ashford, Kent,
TN23 1HU
Tel: 01233 639787
www.tonygee.com
Consulting Engineers

ON BEHALF OF

dandara

**NORTHNEY FARM
COASTAL PROTECTION**

**TYPICAL
SECTIONS**

DRAWING No.		
A122037-TGEE-ZZ-XX-DR-C-0020		
DRAWN : JHB	DESIGNED : MCG	REVISION
SCALE : 1:50	ORIGINAL SIZE : A1	P01