


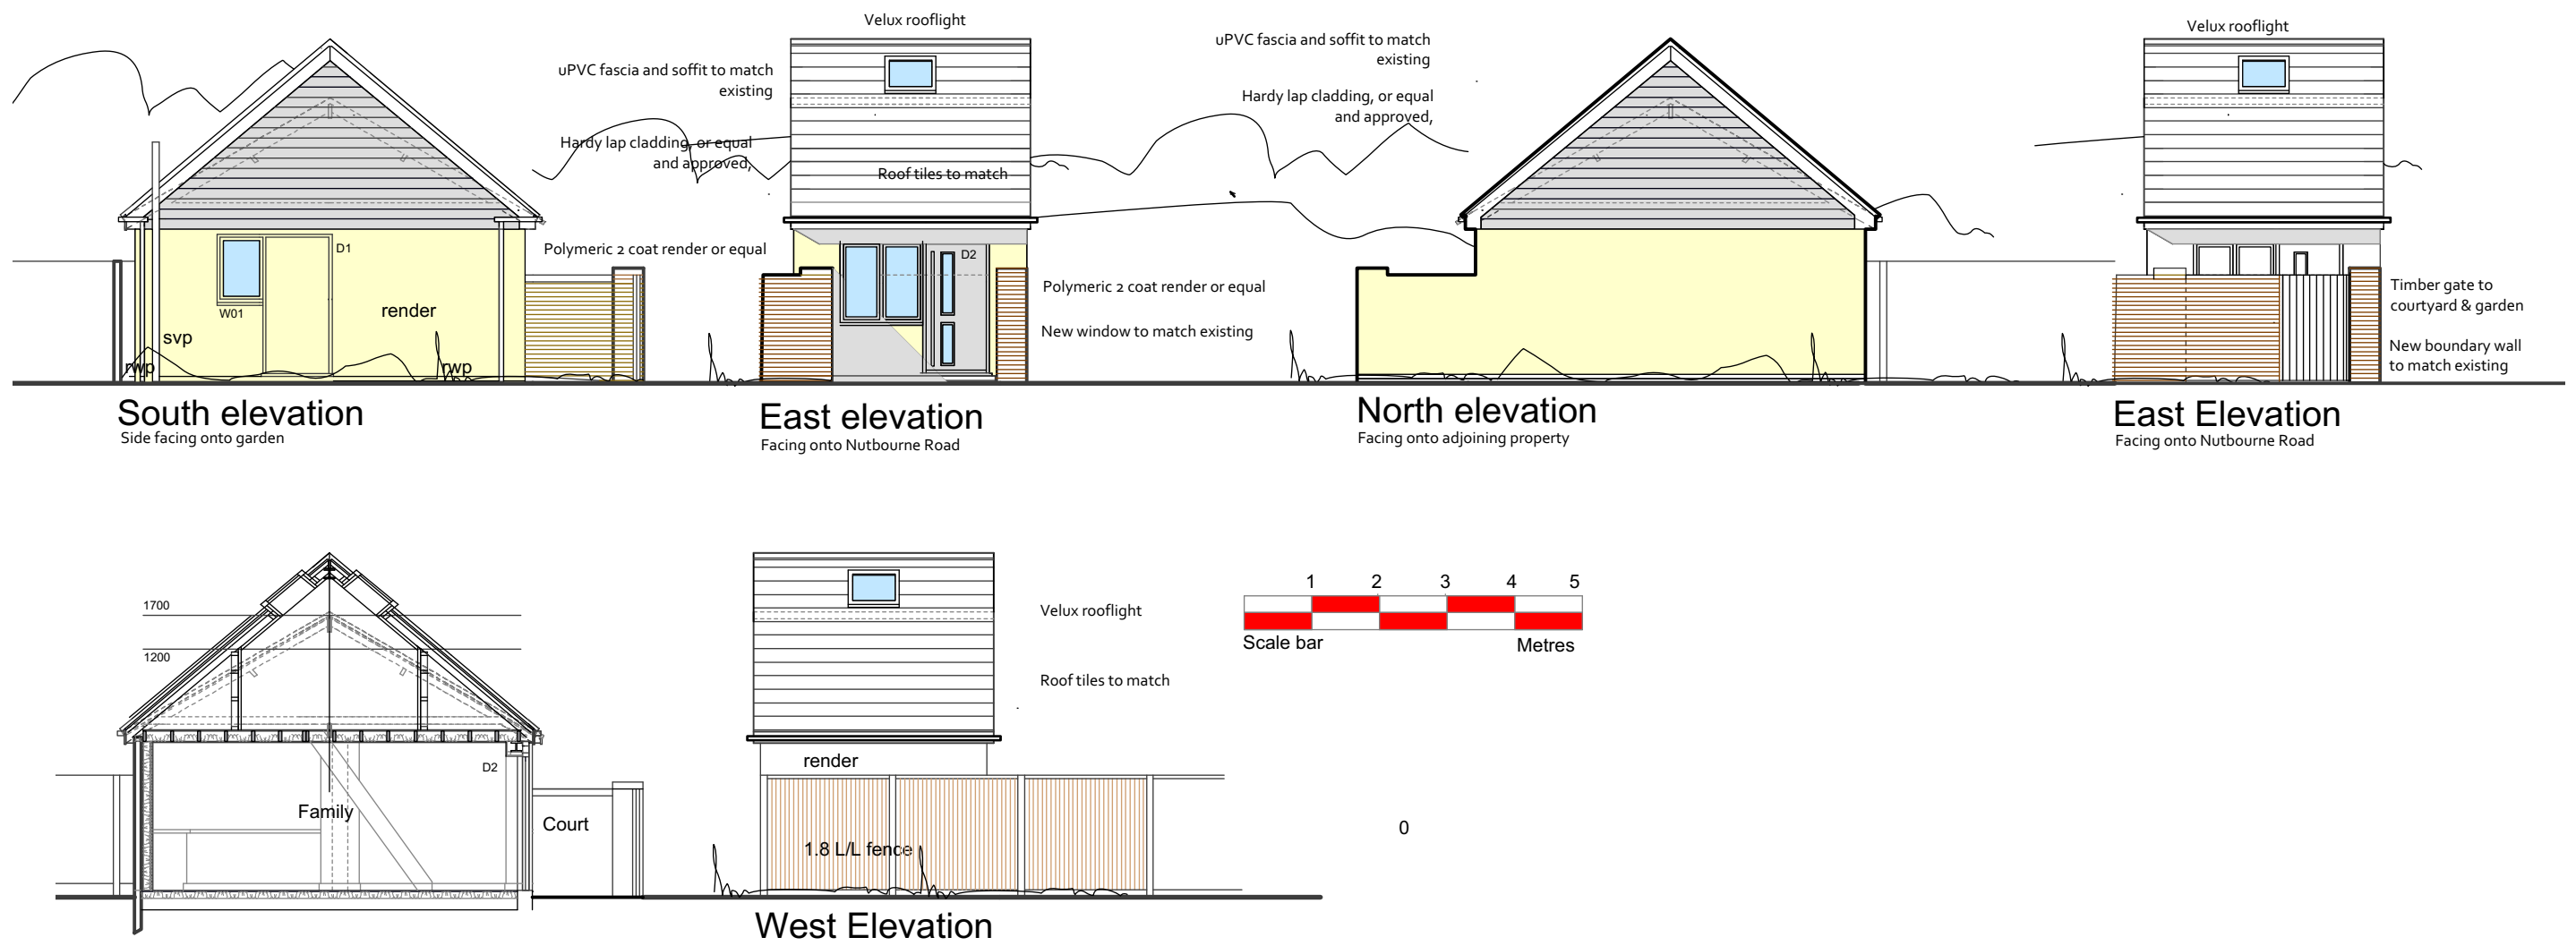

1. Proposed Elevations : Scale 1 - 100 @A3

Notes

rev	description	date	by
A	Planning application	19.01.23	
B	Dormer removed	07.06.23	
C	Roof lights adjusted	20.06.23	

Project : Alterations & Improvements to :
1a, Nutbourne Road, Hayling
Island, Hampshire. PO11 9RT

Client: Mr Reed
Title : Proposed Elevations
Drawing : Y9021_0103 / Rev C

1. Proposed Elevations : Scale 1 - 100 @A3

Architectural Planning Ltd.
Building Surveyors, Designers & Project managers.
1a Nutbourne Road, Sandy Point, Hayling Island, Hants . PO11 9RT .
Telephone : 02392 463994, mobile : 07795 633100