

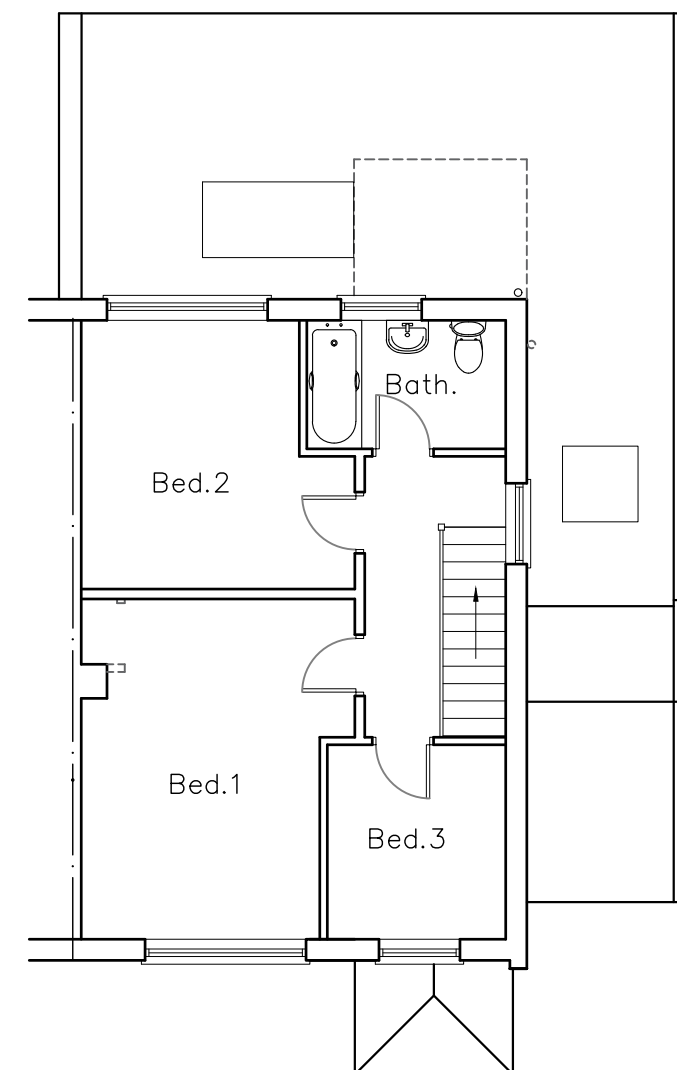


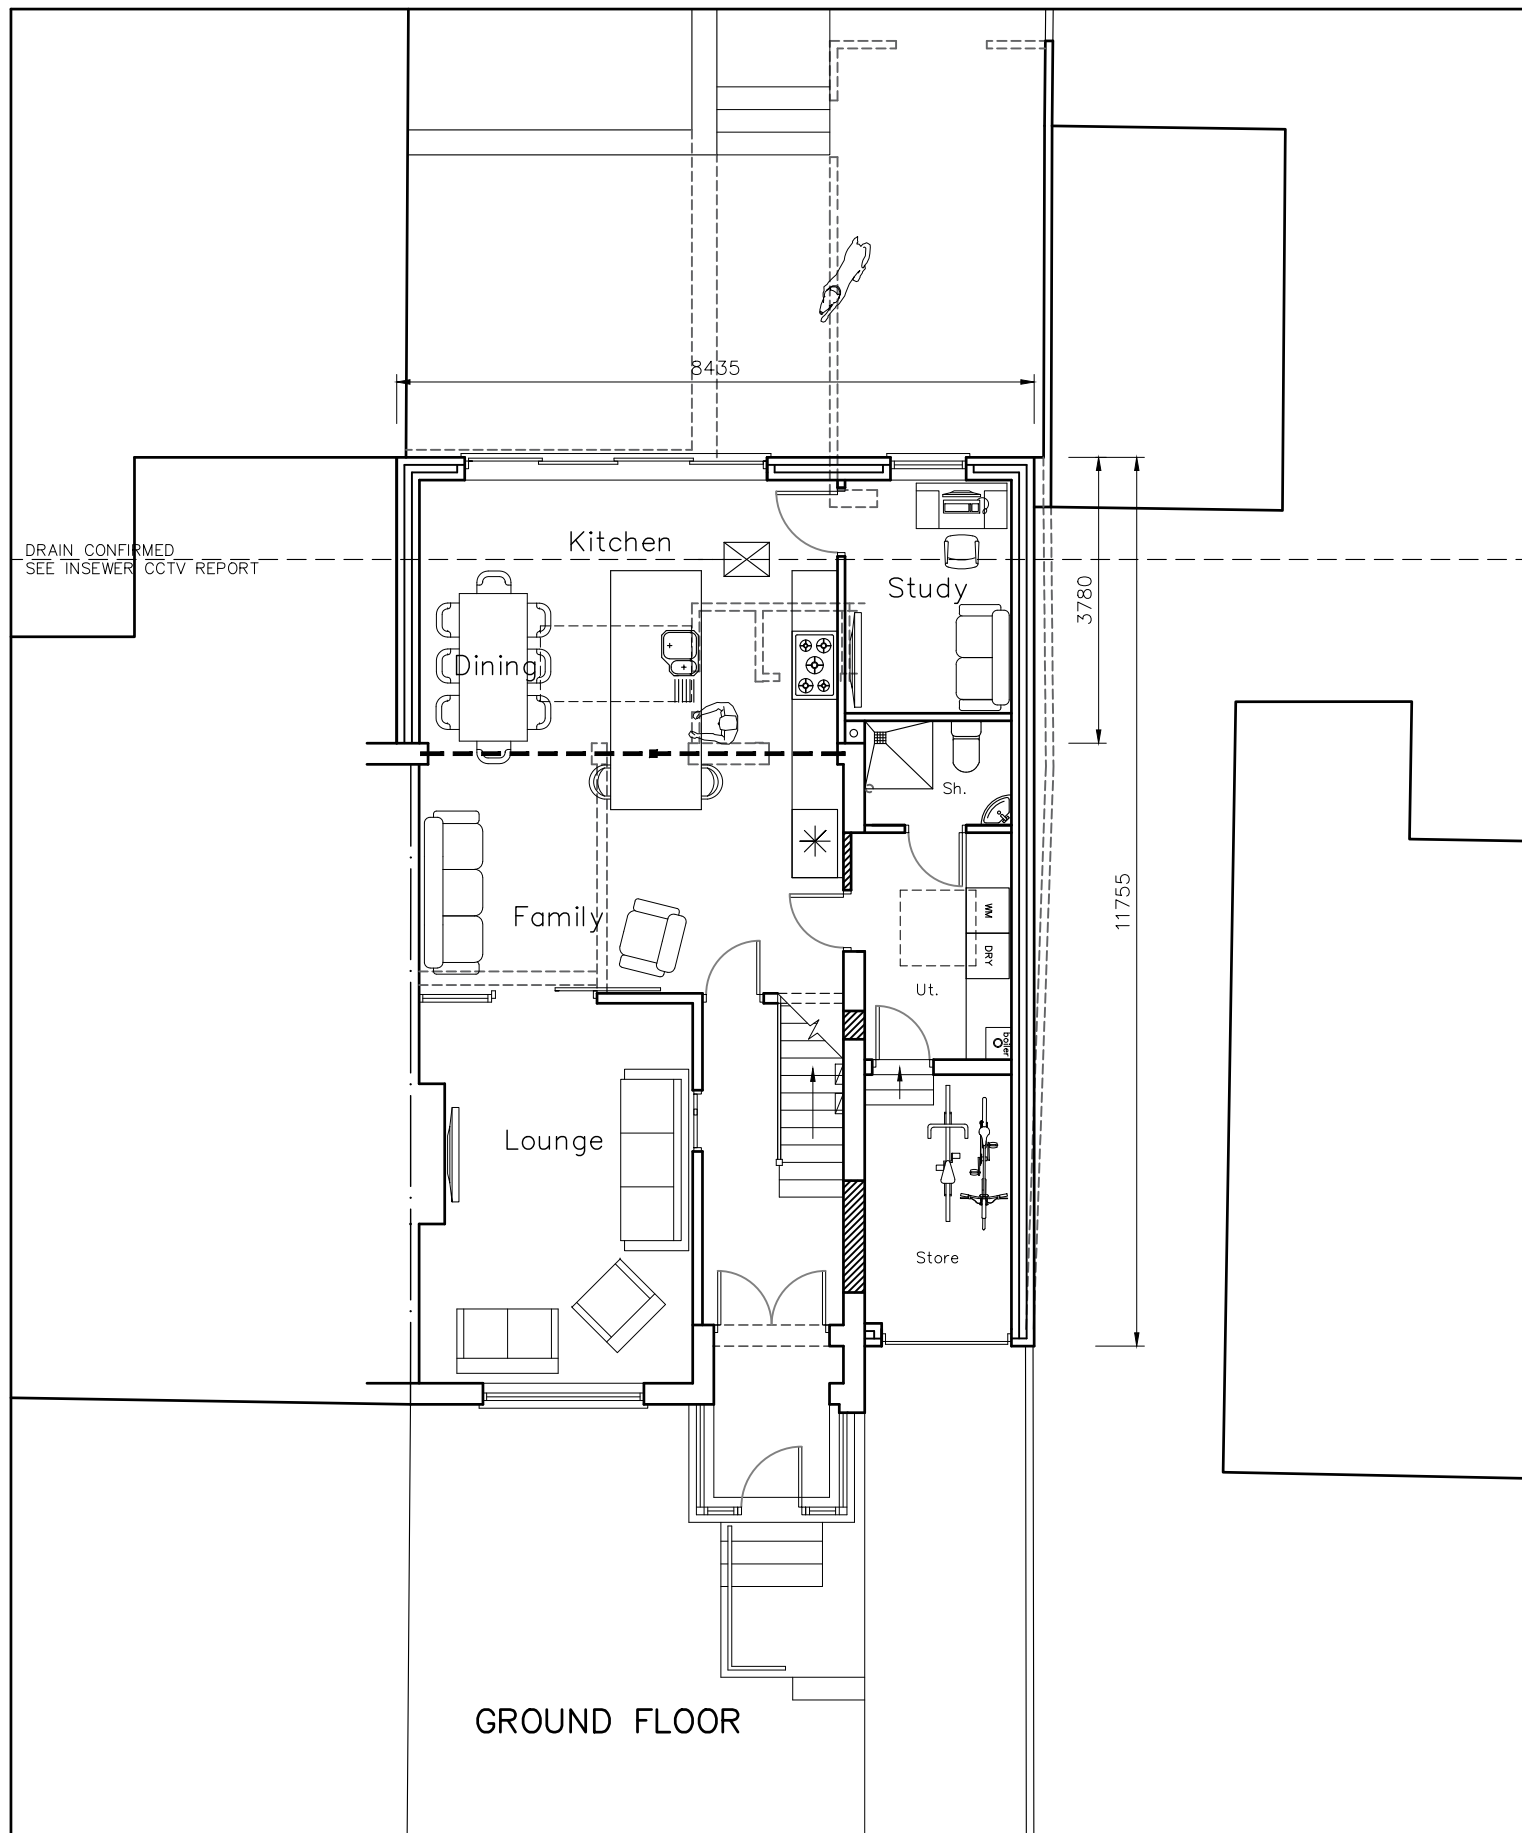

CAD

Critchley Architecture And Design Ltd.
Contact: 02392 474 919 | info@caad.online
The Old Brewery, 15E South Street, Havant, PO9 1BU

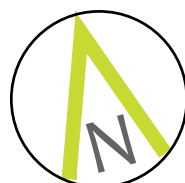

PROPOSED FLOOR PLANS

Revisions

- a) Client revisions/30.11.22/JHL
- b) Client revisions/01.03.23/JHL
- c)
- d)

109 Fortunes Way,
Bedhampton,
PO9 3LY

Scale A1=1:50, A3=1:100
Drawn JHL
Date 08/11/2022

22096-401^B

10m

20m

30m

40m