0 1 2 3 4 5m

LINEAR SCALE 1:50

A1@ 1:50

A3 @ 1:100

PROPOSED PLANS

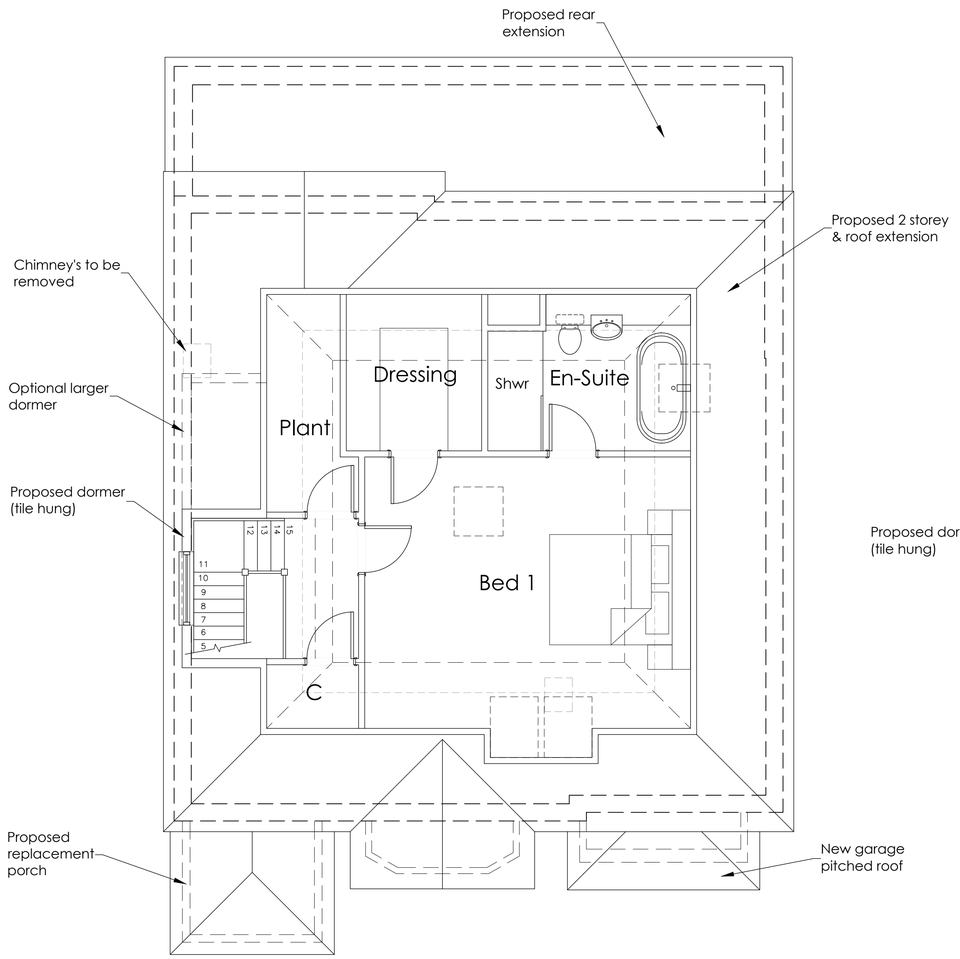

Attic Plan 1:50

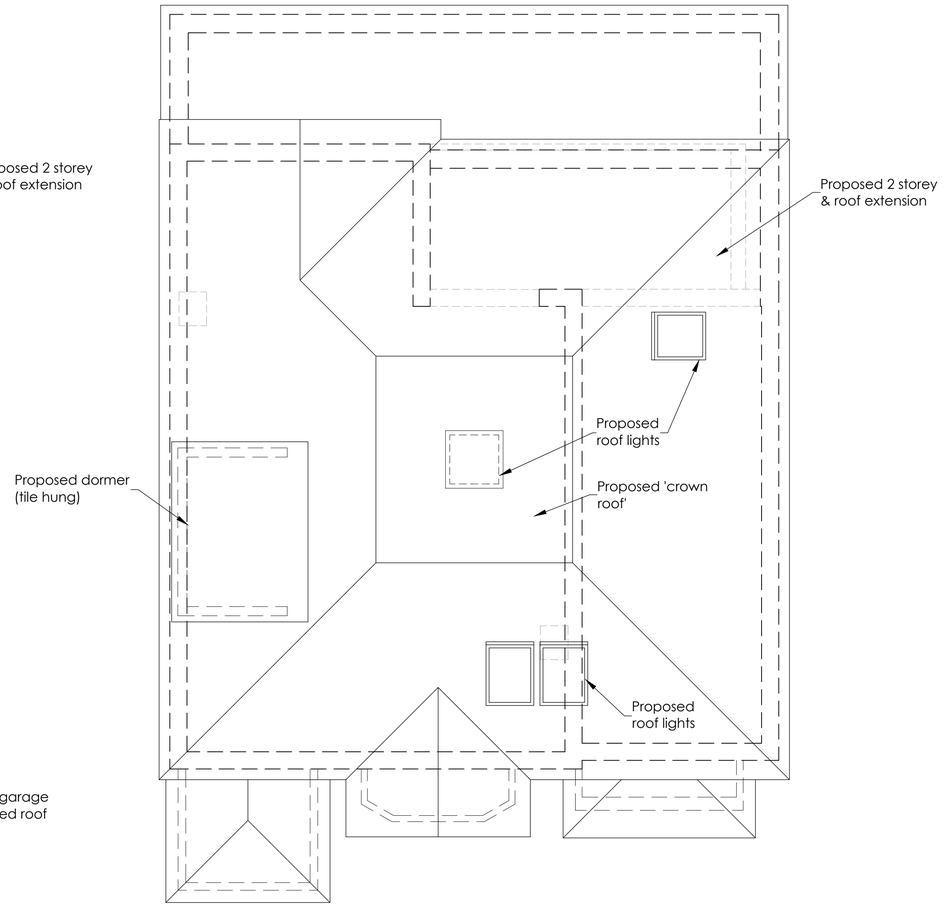

Roof Plan

RIBA Chartered Practice

arb Architects Registration Board

This drawing is the copyright of ADP Architects Ltd. It may not be altered or reproduced in any form, or passed onto Third Parties without the written consent of ADP Architects Ltd.

Drawing For Construction Purposes Only

Note: This drawing is to be read in conjunction with our Building Notes. The Building Notes are written in a separate A4 document.

All dimensions and details on the drawing should be checked and verified on site by the contractor before fabrication and erection. DO NOT scale from this drawing, use figured dimensions only. Any discrepancies should be highlighted without delay.

Note: This drawing has been produced by the use of a topographical survey carried out by others. All information therefore derived from the survey drawing is assumed to be accurate and ADP Architects Ltd cannot be held accountable for any discrepancies discovered on site.

IF IN DOUBT ASK FOR CONFIRMATION.

½	Self-closing FD30s Fire Door
FD20	Self-closing FD20 Fire Door (minimum requirement)
⊗	Mechanical Extract low energy individual units or taken to multi-vent/MVHR whole house system to manuf./M&E design
	Polythene Wrapped Cavity Barrier
450x250 Concrete Padstone	Concrete Padstone to Engineer's Design
Steel Beam	Steel Beam to Engineer's Design
	Sound Deadening Quilt Insulation
	Plumbing Connection
rwp	Rainwater Downpipe
✳	Escape Window
S	Smoke Detector
C	Carbon Monoxide Detector
H	Heat detector
	Emergency Lighting } For guidance only and subject to fire officer & b'control approval
EXIT	Fire Exit Sign } For guidance only and subject to fire officer & b'control approval

rev: date: note:

adp architects ltd
architects & urban designers
Tel: 01489 584503
Email: mail@adp-ltd.co.uk
www.adparchitectsltd.co.uk
Richmond Court, 94 Botley Road, Park Gate, Southampton, SO31 1BA

project name/address:

Alterations & Additions
76 The Brow
Widley
Waterlooville
PO7 5DA

client:

Mr & Mrs Hodges

drawing title:

Proposed Plans

job number:	drawing number:	revision:
2014	06	

drawing scale/size:	date:	drawn:
1:50 (A1)	May 23	