



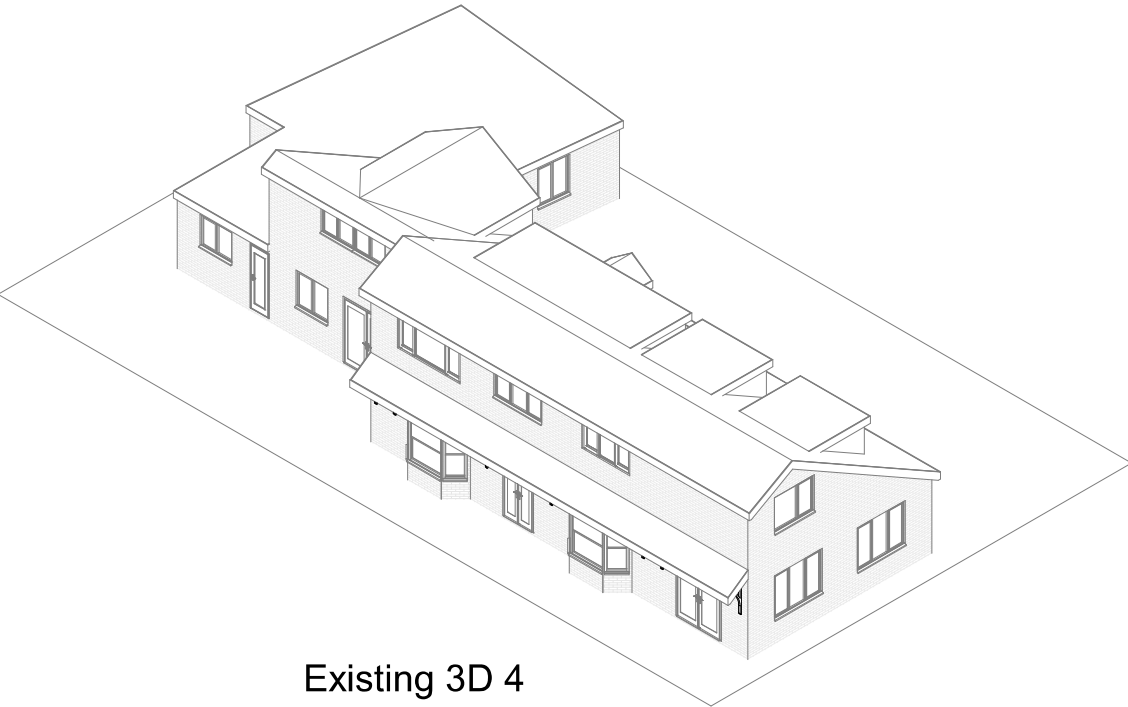

Existing 3D 4

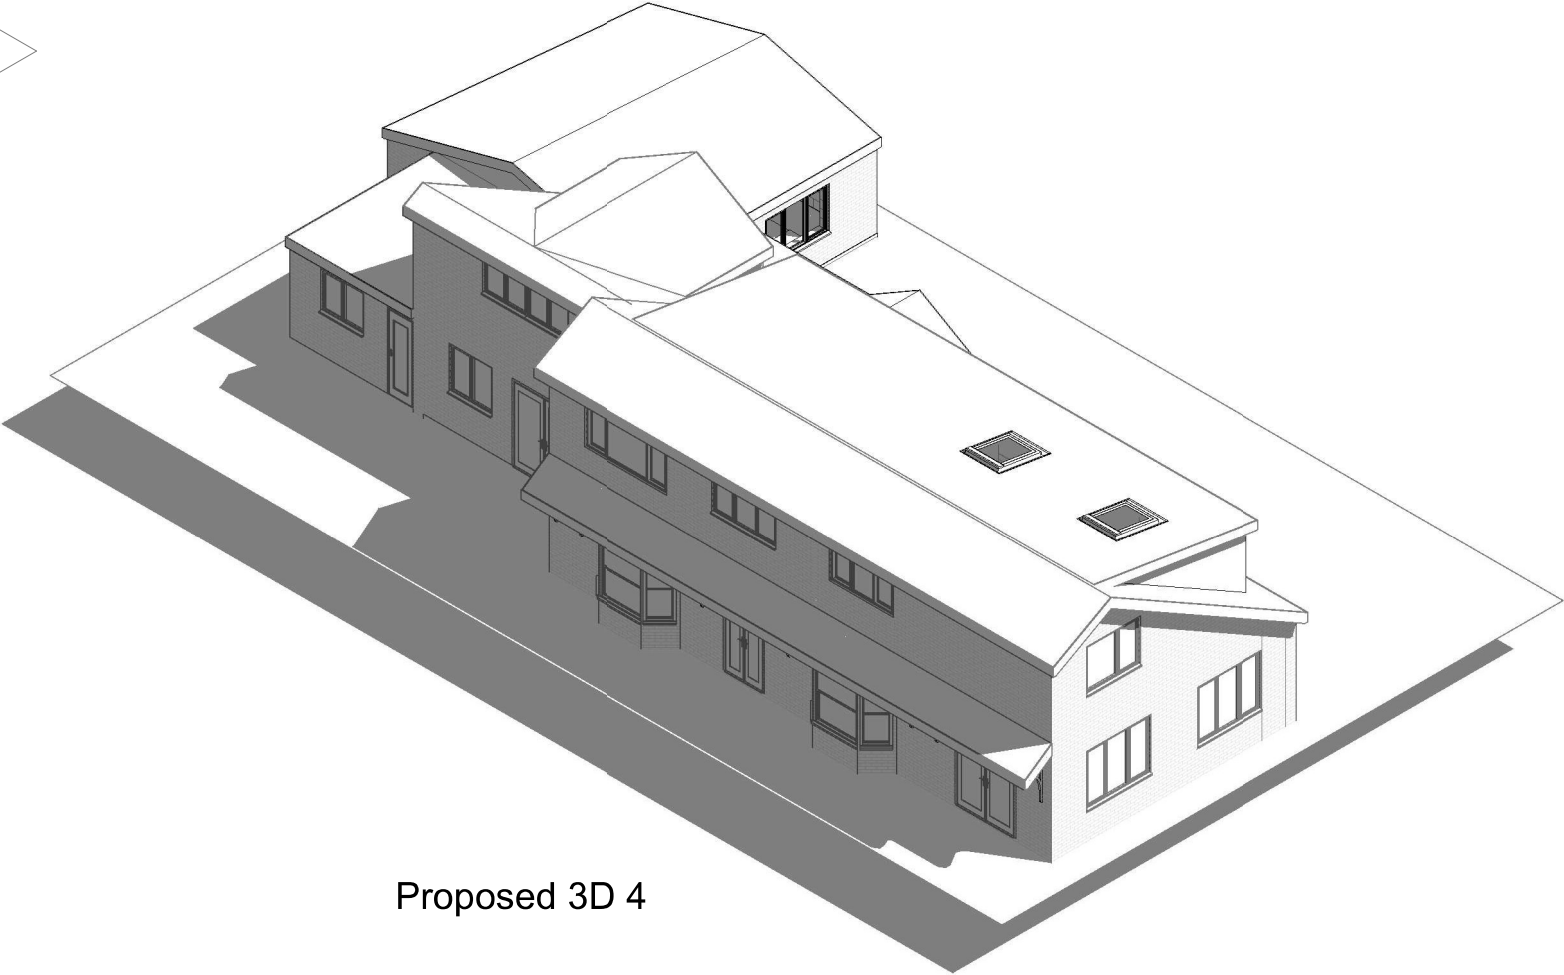

Proposed 3D 4

1:500		50
1:200		20
1:100		10
1:50		5

pd

parkers
executive
design

All measurement to be checked on site prior to any commenent
(C) Copyright of Parkers Design (Southern) Limited. Any reproduction of these drawings will require written authority from the copyright owner.

Parkers Design Limited - The Studio @ 90, PO9 2PR
www.pexd.co.uk - info@parkersdesign.com - 07776 008822

PRJ

Primrose Cottage Avenue Road
PO11 0LX

SHEET

3D 4

CLIENT				Metcalf	
Date		Issue Date		Scale (@ A3)	
Drawn by		SW	DRAWING NUMBER		REV
Checked by		SR	P 12 v2		