


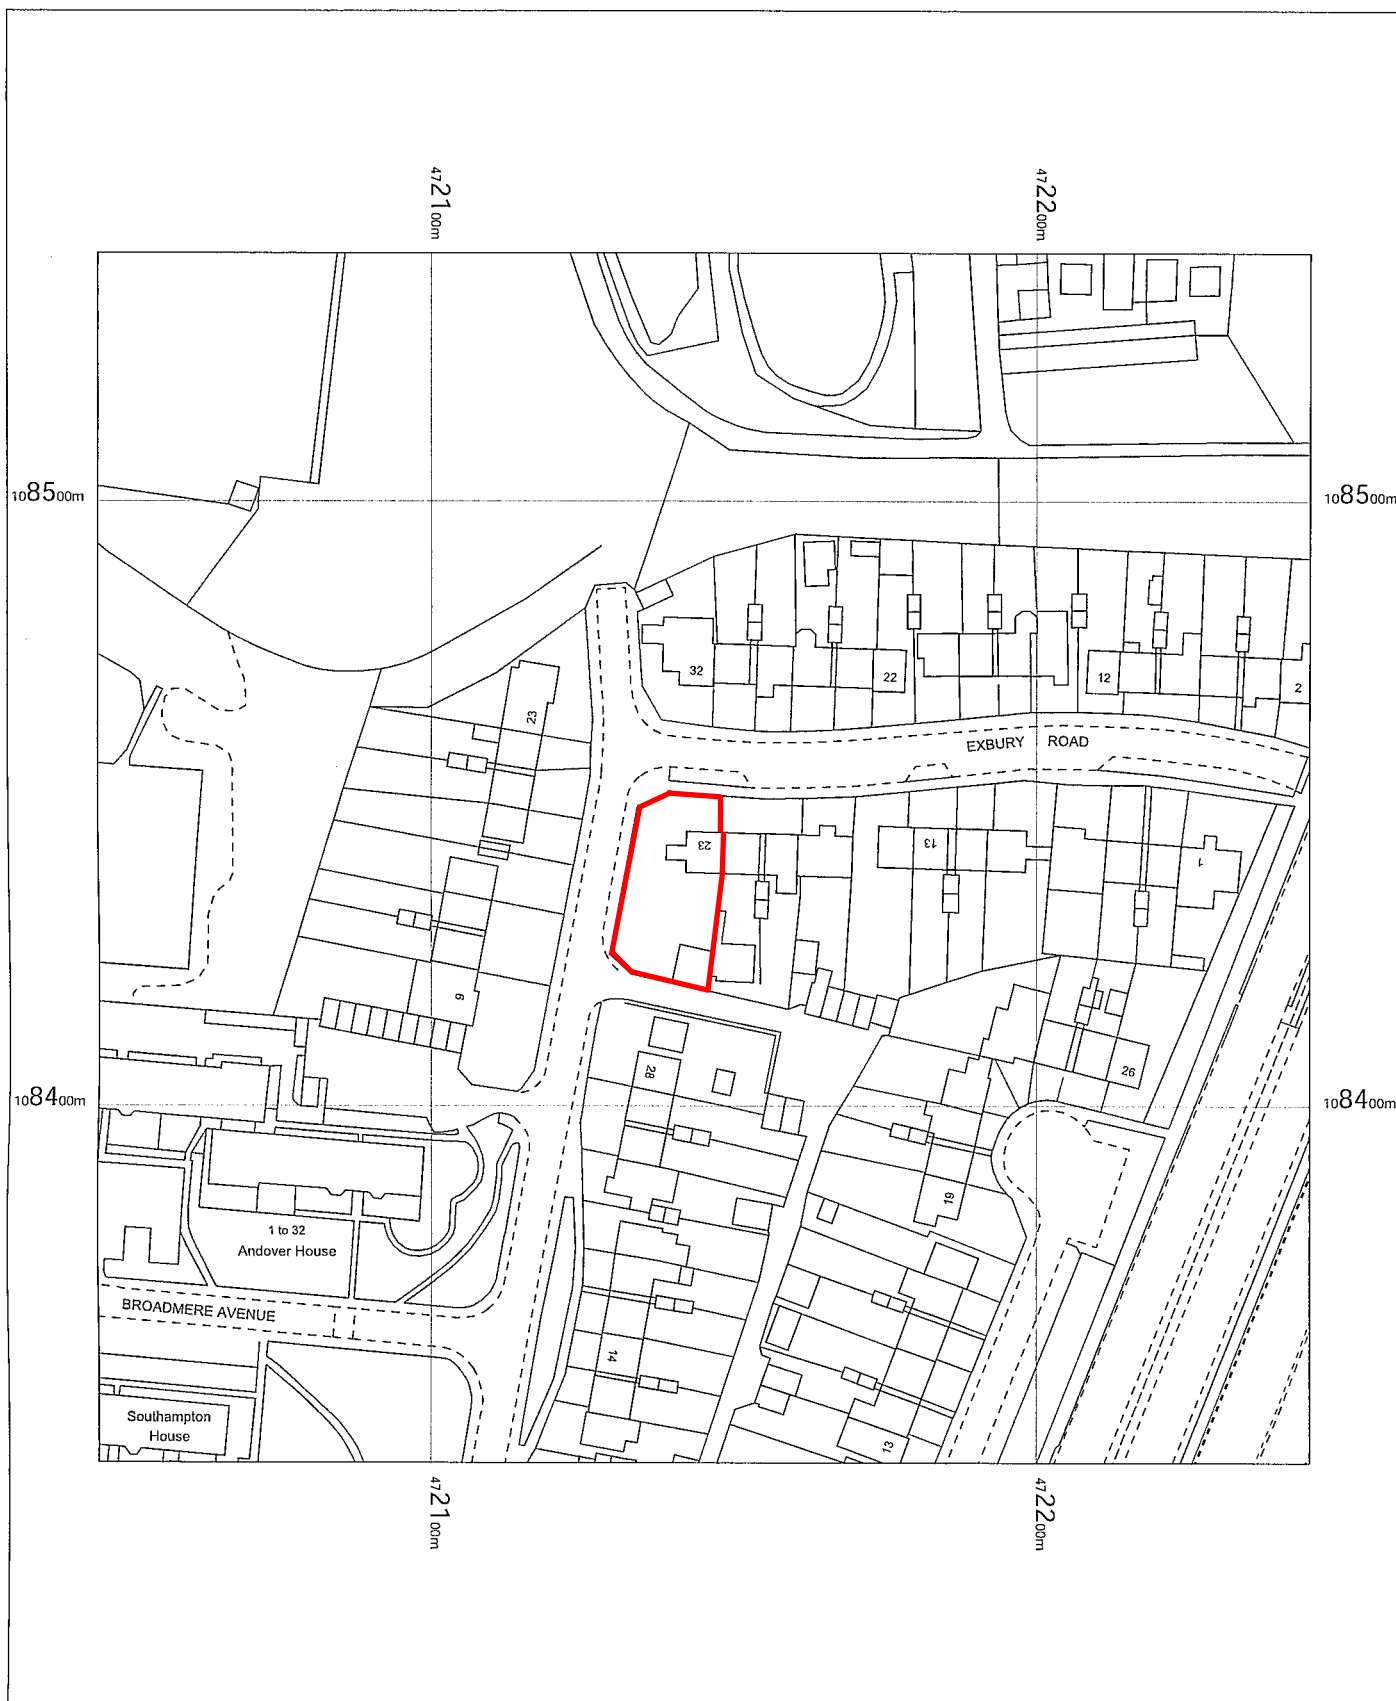

23 Exbury Road,
Havant,
Hampshire
PO9 5JA

OS MasterMap 1250/2500/10000 scale
Friday, June 2, 2023, ID: MPMBW-01107130
www.blackwellmapping.co.uk

1:1250 scale print at A4, Centre: 472145 E, 108441 N

©Crown Copyright Ordnance Survey. Licence no. 100041041



BLACKWELL'S
MAPPING SERVICES
PERSONAL & PROFESSIONAL MAPPING
www.blackwellmapping.co.uk

TEL: 0800 151 2612
maps@blackwell.co.uk