cad file name: S:\CHILDRENS SERV\PQRS\SPRINGWOOD JUNIOR SCHOOL\C10326 UPGRADE PATENT GLAZING\01 WIP\DESIGN FILES\C10326 SPRINGWOOD SCHOOL PLANS & ELEVATIONS PLANNING.DWG

General Notes

1. This drawing is © copyright Hampshire County Council 2023. No unauthorised reproduction of any kind is permitted.
2. No dimensions to be scaled from this drawing. Verify all dimensions prior to construction. Immediately report any discrepancies on the document to the Architect/Contract Administrator. This document shall be read in conjunction with associated models, specifications and related consultant's documents.
3. Drawing to be read with all relevant Architectural, Interiors, Structural, M&E, Drainage/Public Health, Landscape, Civils and Interiors drawings and specifications.
4. This map is reproduced from Ordnance Survey material with the permission of Ordnance Survey on behalf of the controller of Her Majesty's Stationery Office © Crown copyright. Unauthorized reproduction infringes Crown Copyright & may lead to prosecution or civil proceedings (100019180) 2023.

Hampshire County Council

KEY

Insulated rooflight

Openable rooflight

Notes:

West Elevation

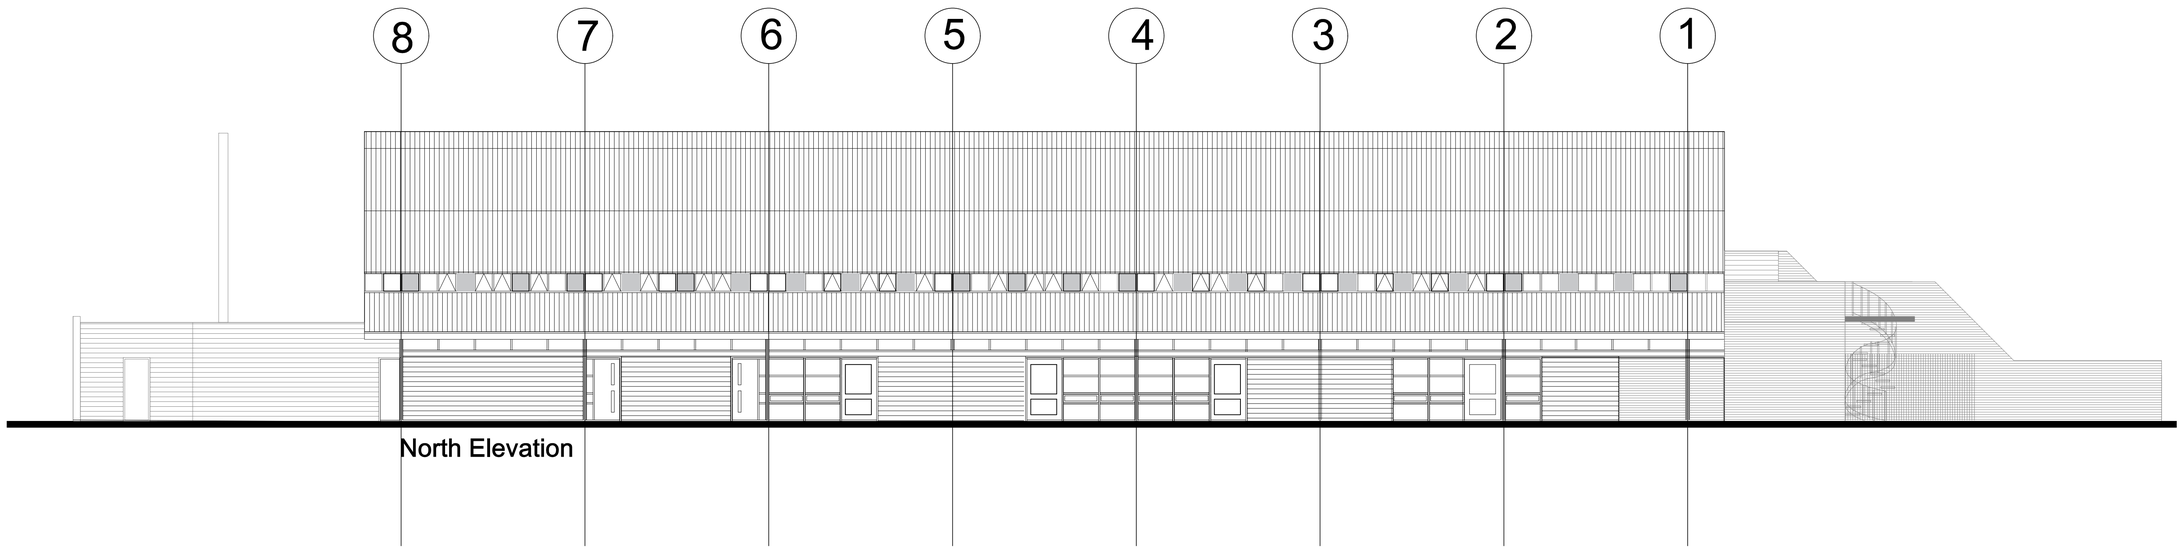

North Elevation

SCALE 0 1 2 3 4 5 6 7 8 9 10m

Rev	Description	Date	By	Chkd
P1	########################	----	XXX	XXX

HCC Property Services,
Three Minsters House,
76 High Street, Winchester SO23 8UL
tel: (01962) 847801

Property Services

PROJECT NAME

Springwood Junior School, Waterlooville

SHEET NAME

Proposed West & North Elevations

Sheet 2 of 2

SCALE	*DRAWN*	*CHKD*	*APRV*
1:100 @ A1	JT	JC	JC

DRAWING No.
project code - originator - volume - level - type - role - number — version

C10326 / P007 — P1 — 00

code — description

10.05.2018