



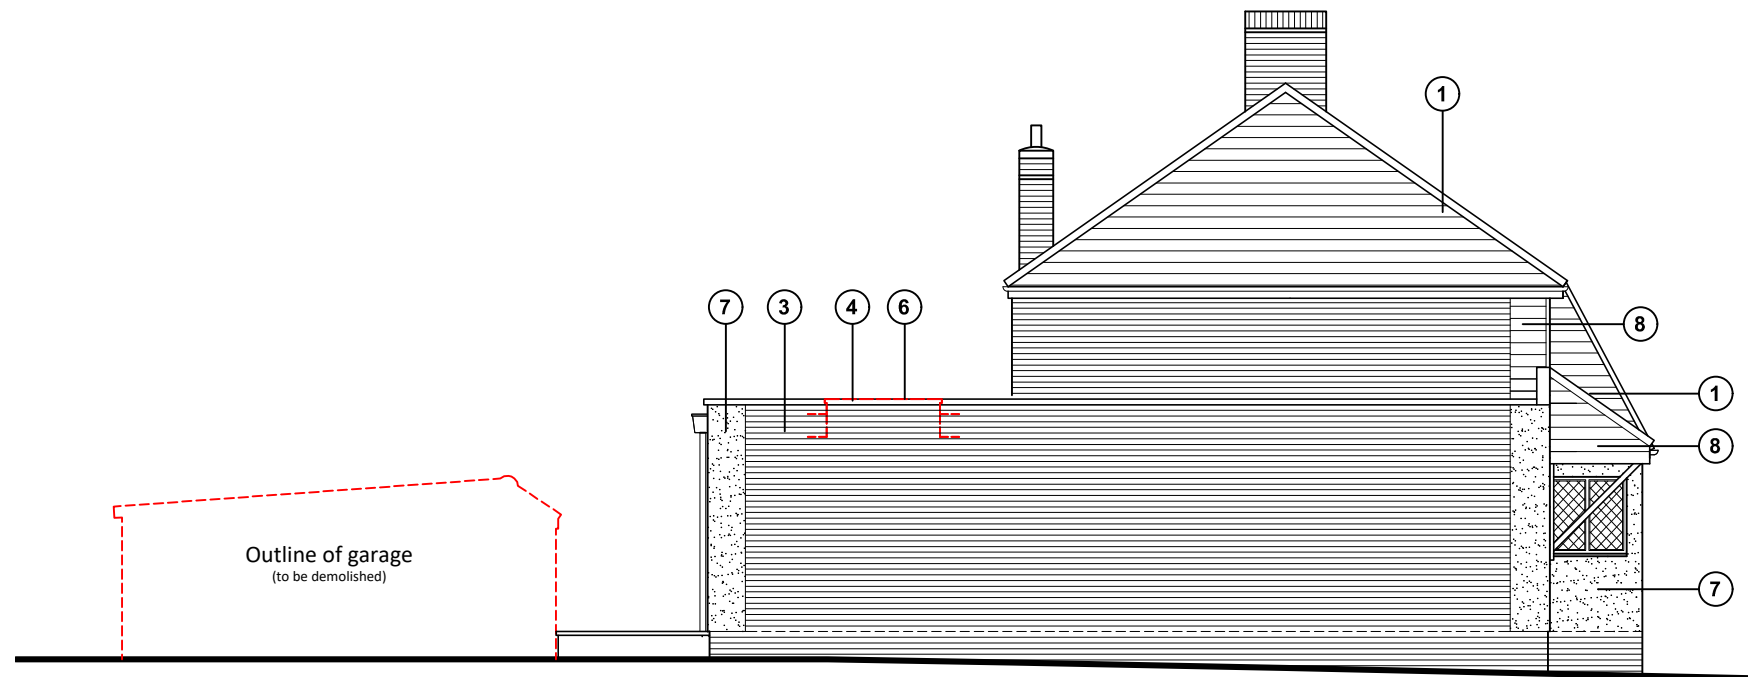


South (side) elevation

- ① Roof Tiles to match existing
- ② UpVC windows & doors
- ③ Bricks to match existing
- ④ Skylight - Velux or similar product
- ⑤ 'Up and over' garage door
- ⑥ Single ply flat roof with parapet wall
- ⑦ Render finish K-rend or similar product
- ⑧ Weatherboard cladding

NOTE: All windows (existing and proposed) to be black

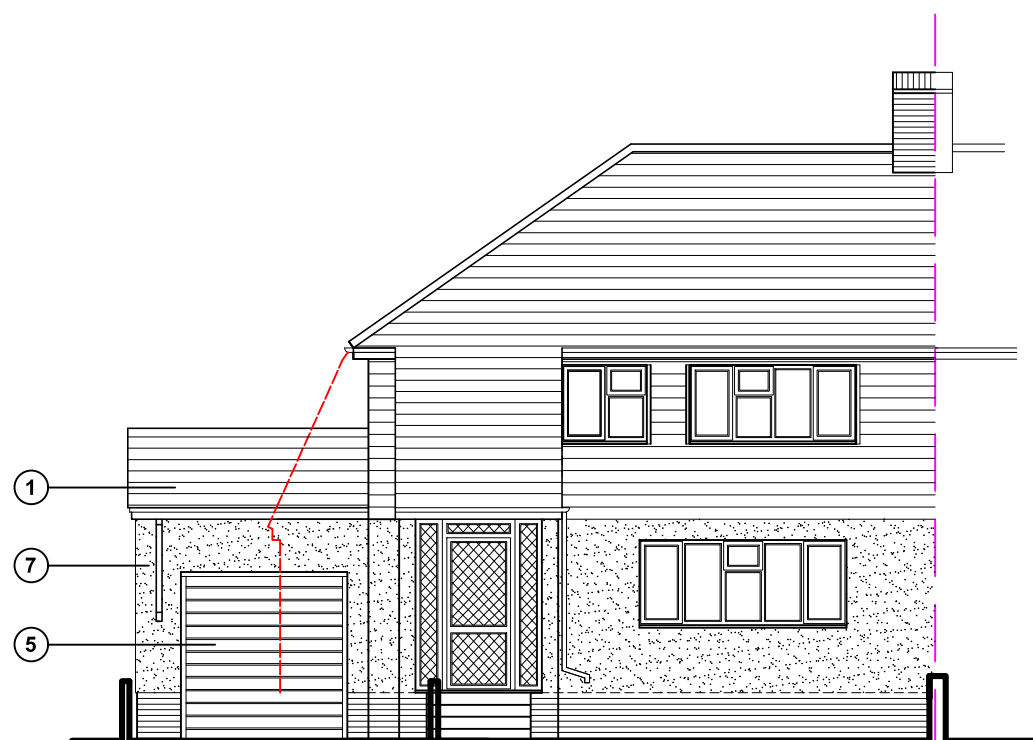

Front (east) elevation

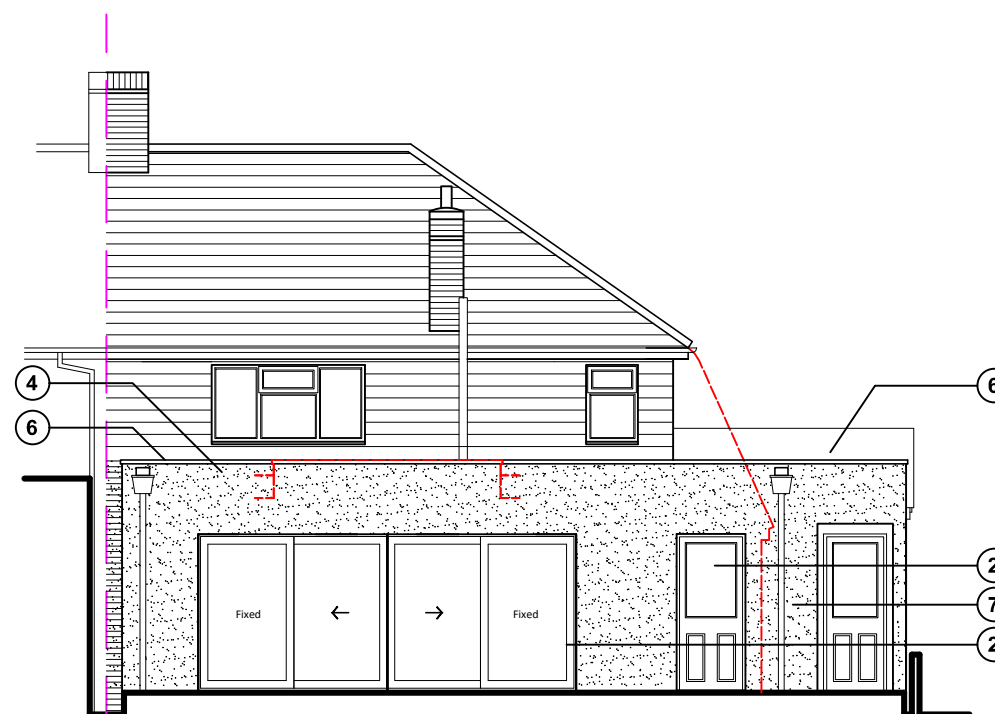

Rear (west) elevation

Proposed elevations - scale 1:100



For MR & MRS TUNBRIDGE	Title PROPOSED ELEVATIONS	Office Tel: 01243 933732
Project PROPOSED EXTENSION 32 LITTLEPARK AVENUE, BEDHAMPTON, PO9 3QY.	Date JULY 2023	Email: admin@jb-architecturedesign.com
	Drawn JB	Web: www.jb-architecturedesign.com
	Scale 1:100 @ A3	
	Job Number PL.722.22	Revision -05
	Drawing Number -05	Revision C

