




Note:
Do not Scale from this Drawing (except for planning approval).
All dimensions are in millimetres and to be checked on site.
All Dimensions relating to subcontractors or suppliers work
must be checked and agreed between the main contractor and
the sub-contractors and suppliers.

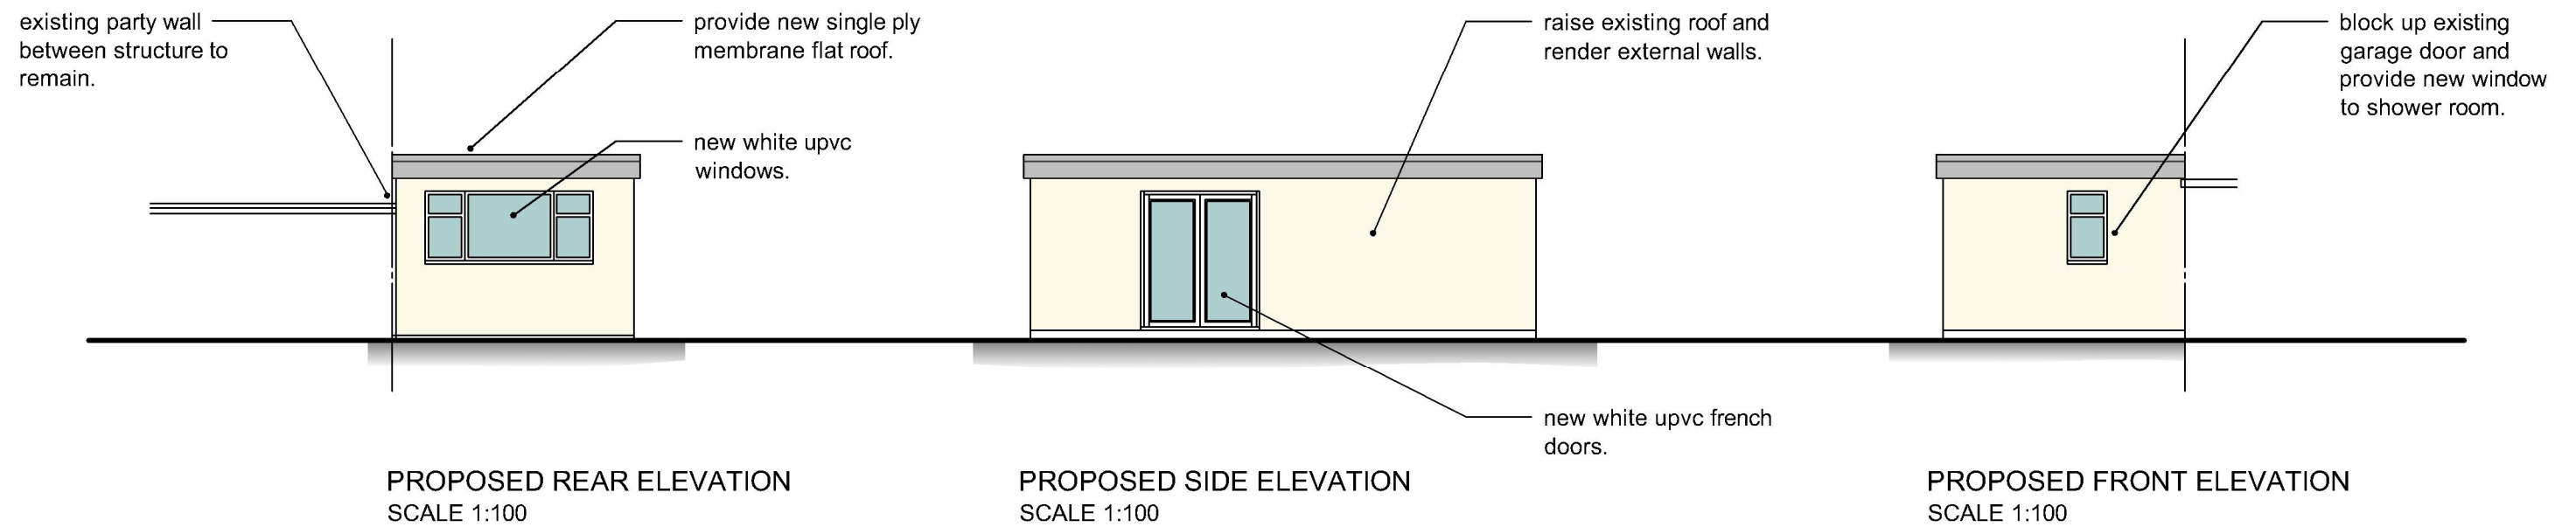

SCALE BAR 1:50

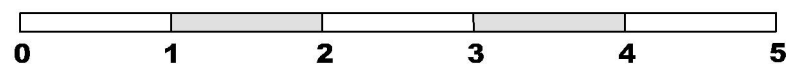

DRAWING TITLE - PLANNING APPLICATION - PROPOSED ELEVATIONS	DATE - April 2023		SCALE - 1:100 @ A3	
	DRN - gp	CHK - -	DRAWING REF - 23224 PL301	Rev -
CLIENT - Mr & Mrs Trotter, 13 Esher Grove, Waterlooville, Hants.				

 

grp architectural design

t. 07747 011252 e. gavin.page77@gmail.com