Vincent Edberg Architect

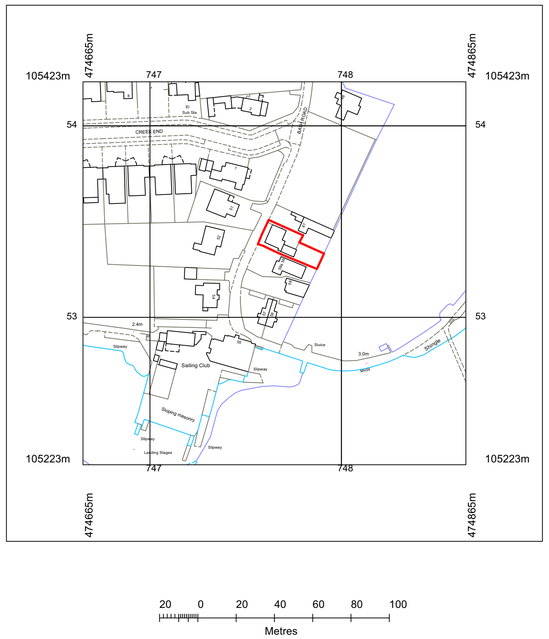

Westview, 60 Bath Road, Emsworth, PO10 7ES

N

Scale 1:1250 @ A3, Map copy license 100045241

Site Plan, scale 1:200

Notes:

Do not scale unless for planning purposes

Use only figured dimensions for construction

All dimensions to be checked and verified on site by the contractor; the architect should be notified immediately of any significant discrepancies

All dimensions in mm (milimeters) unless otherwise states

Ordnance Survey paper map copying license is 100045241

SCALE IS CORRECT WHEN PRINTED ON ISO A1

Revisions	Date	Index
- Parking area to front added	30/08/22	A

Client

Ben and Sarah Oakley

Job Title

Extension and Internal Alterations

Westview, 60 Bath Road
Emsworth, PO10 7 ES

Drawing Title

Location Plan
Site Plan

Vincent Edberg Architect

28a The Spain
Petersfield
Hampshire
GU32 3LA

Tel: 01730 264499

e-mail: vincent@vincentedberg.co.uk

Drawn	Scale	Date
VE	1:200, 1:1250	17.02.2021

Job Number/ Drawing Number	Rev.
617 - 03	A

Vincent Edberg Architect ©