




Location Plan

1:1250

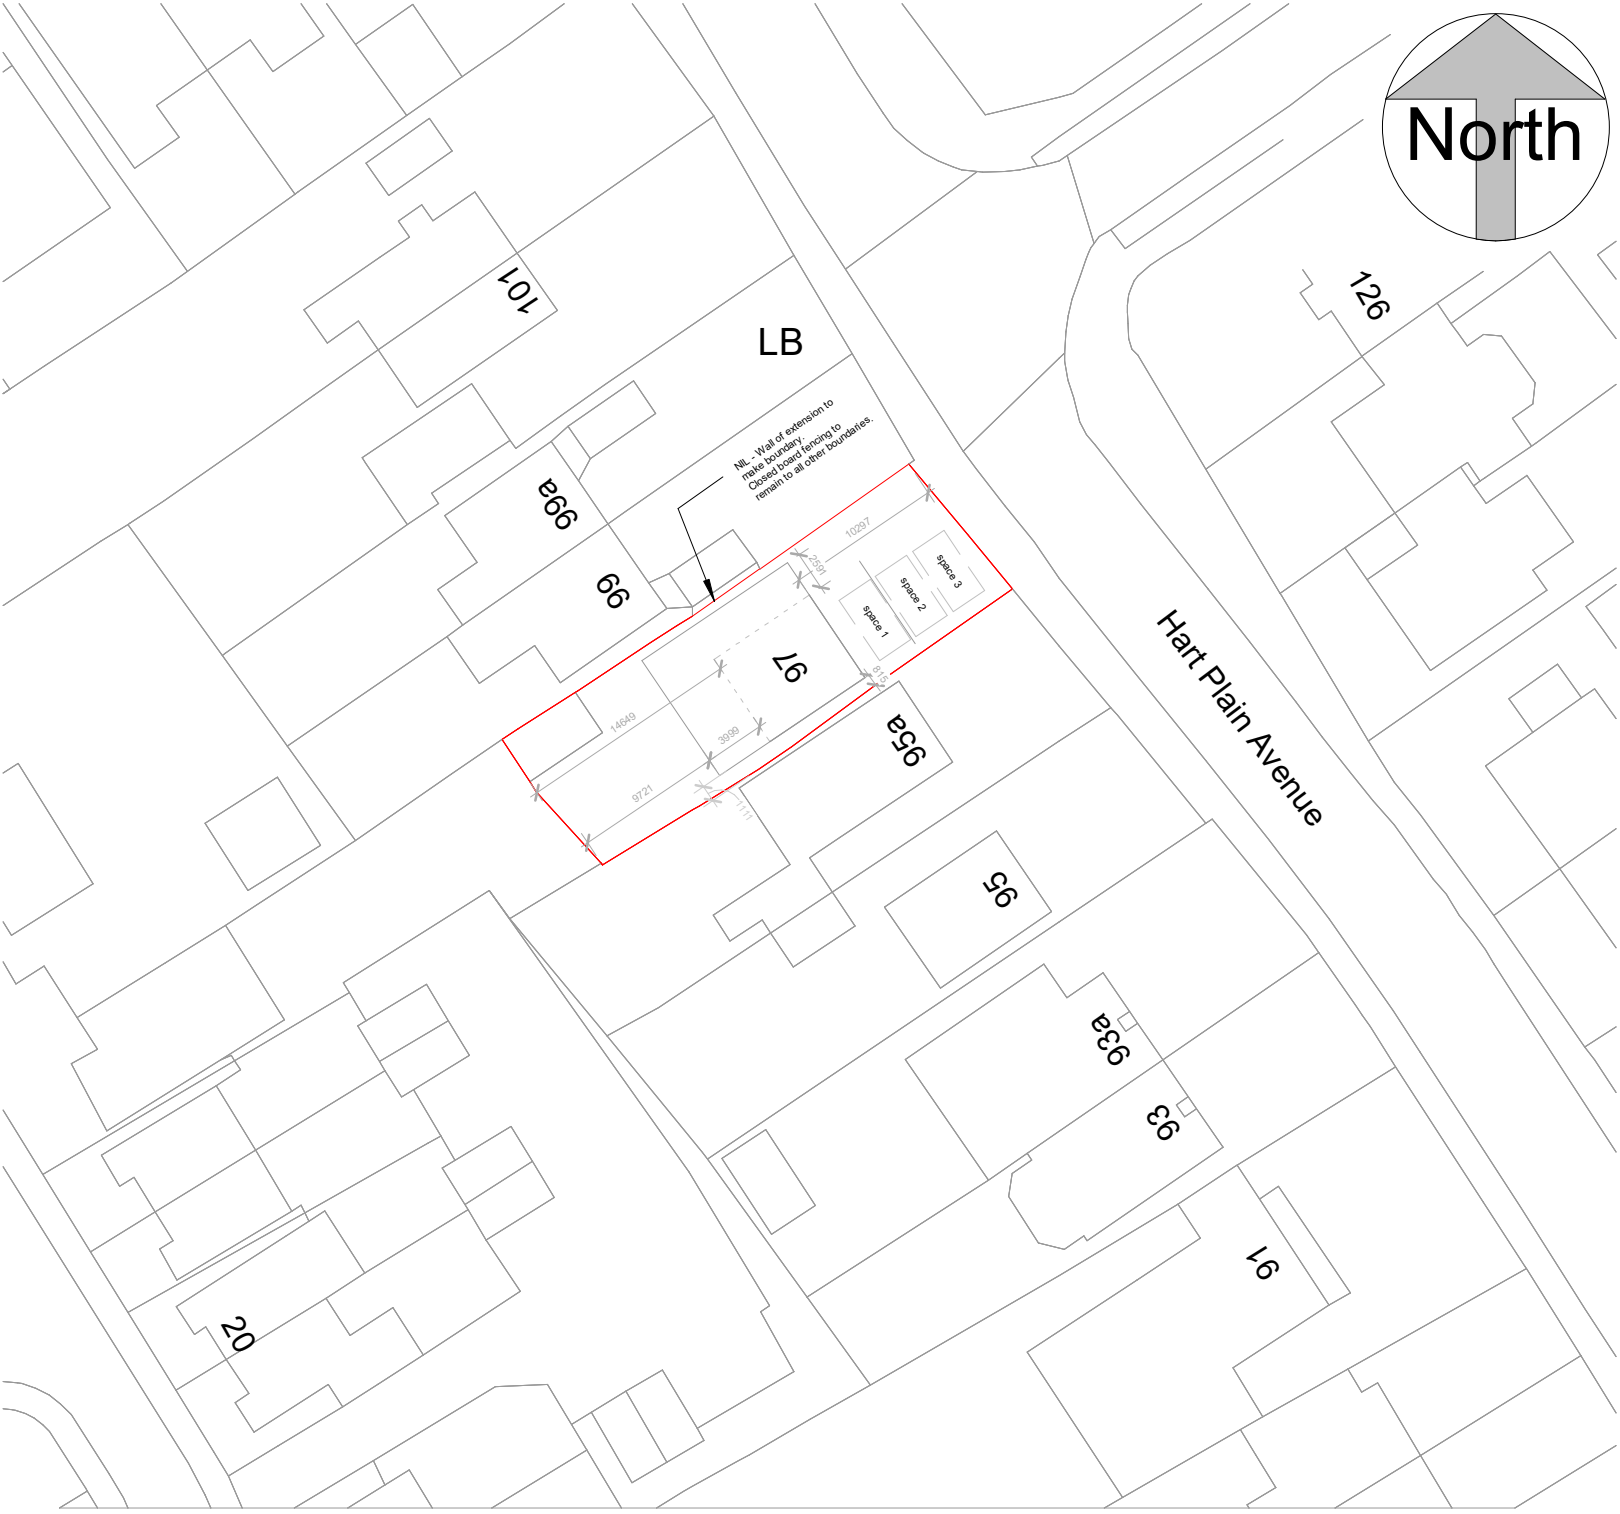

Block Plan

1:500

ReRequestAPlan
Map number: TQRQM23025104356610
Title: 97 Hart Plain Ave PO8 8RG
Map Produced for: Parkers Design
© Crown copyright and database rights 2023 OS 100042766



1:500		50
1:200		20
1:100		10
1:50		5

All measurement to be checked on site prior to any commenment

Parkers Design Limited - The Studio @ 90, PO9 2PR	www.pexd.co.uk - info@parkersdesign.com - 07776 008822
---	--

PROJECT	97 Hart Plain Avenue PO8 8RG				CLIENT		Le May	
	SHEET	Date		Issue Date	Scale (@ A3)		As indicated	
		Drawn by		SW	DRAWING NUMBER		REV	
		Checked by		SR	P 0 v2			