



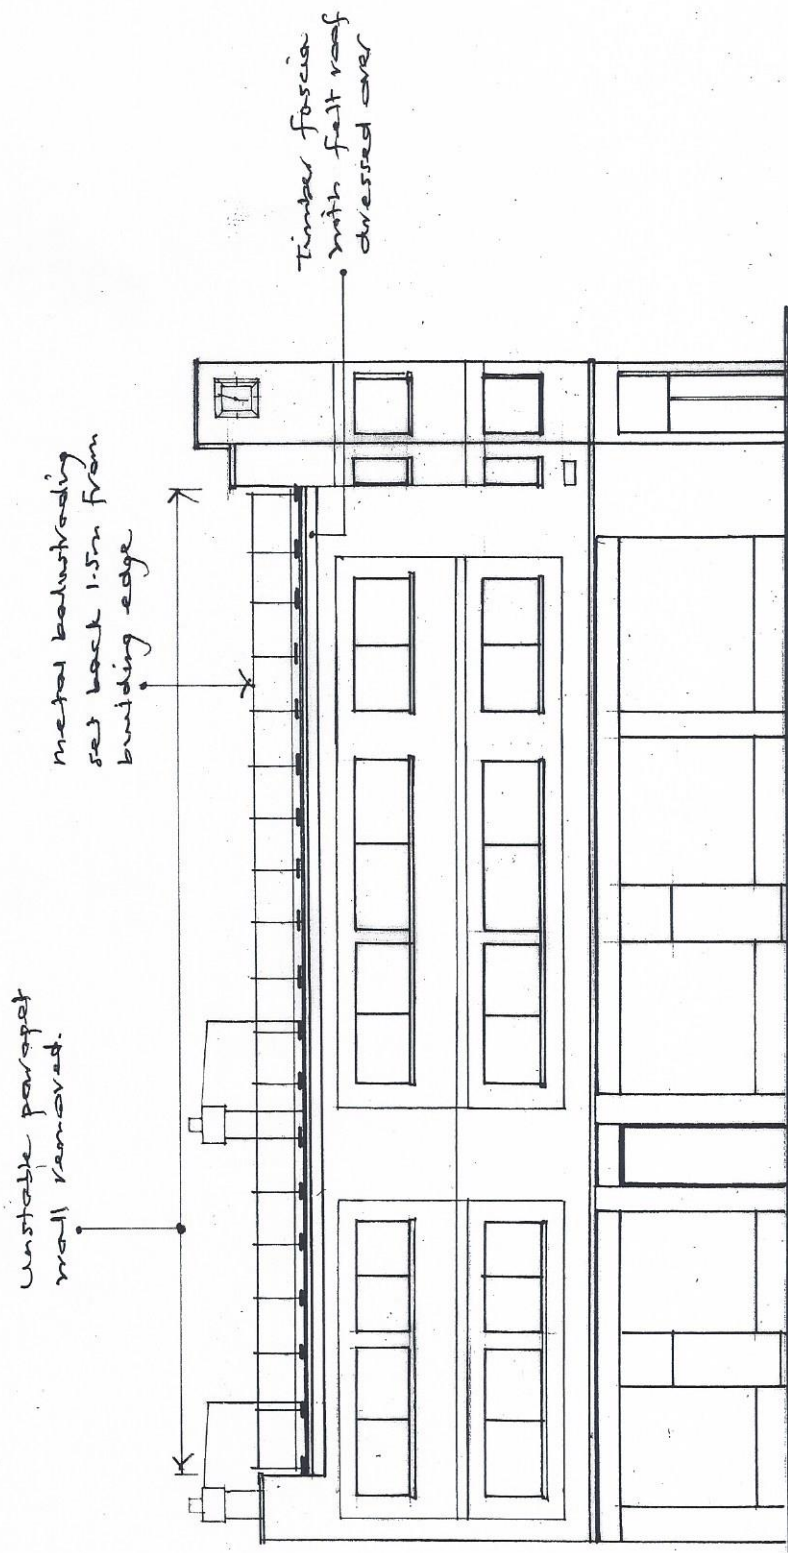

PROPOSED SOUTH-WEST ELEVATION

(1:100 @ A3)

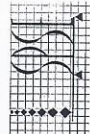

Scale Bar

CENTRAL BUILDINGS
WEST STREET
EAMSWORTH
HANTS

23021/10

Mar'23

SP

1:100 @ A3