


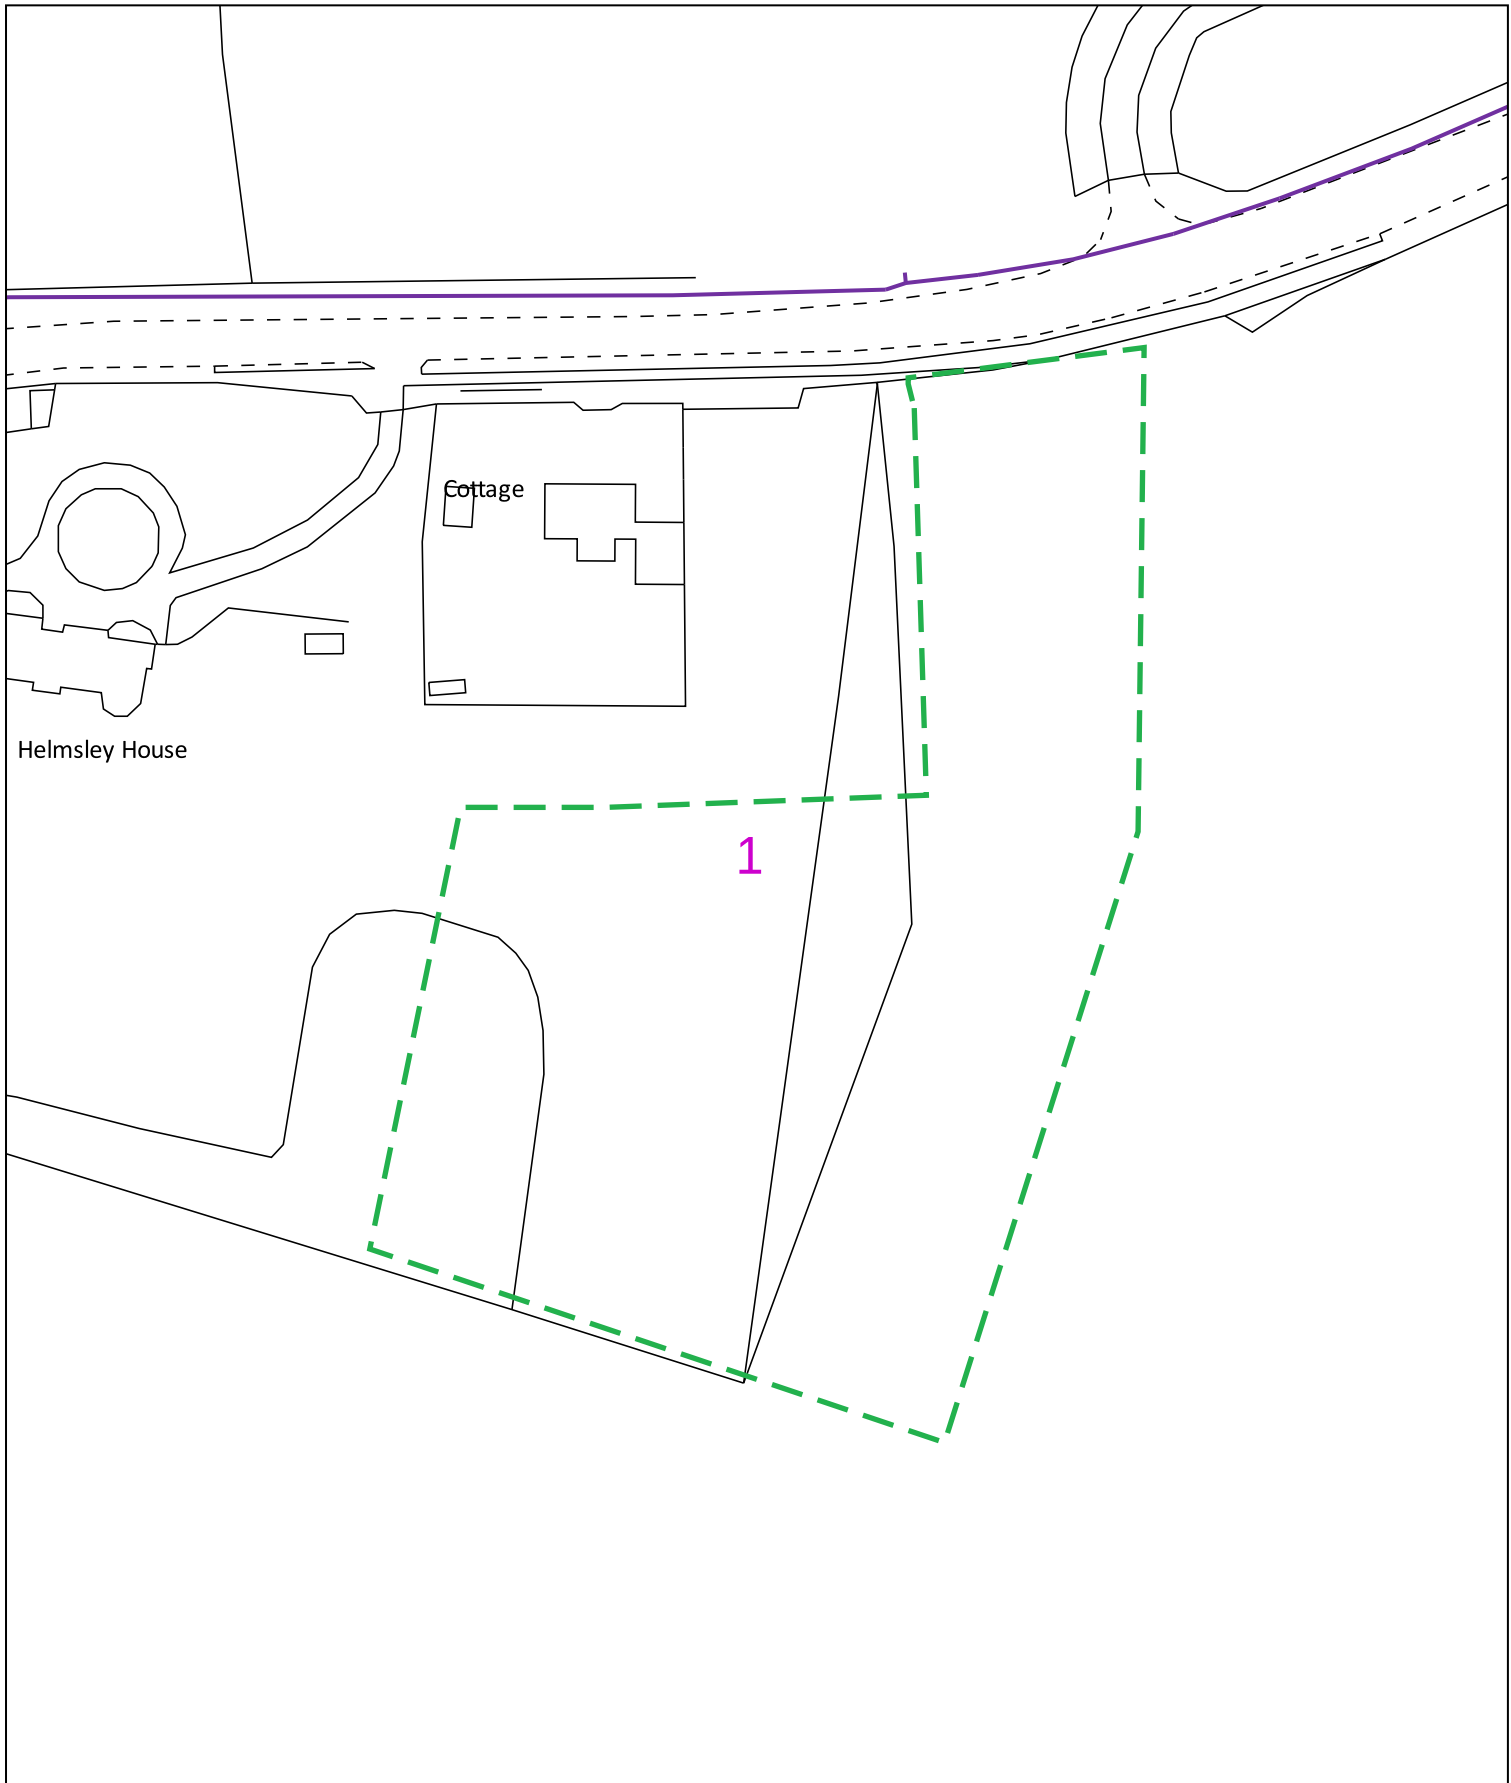

0 50m

Dig Sites

Area:



Line:



The quality and accuracy of any print will depend on your printer, your computer and its print settings. Measurements scaled from this plan may not match measurements between the same points on the ground.

Date Requested: 15/09/2020
Job Reference: 19922322
Site Location: 473368 107881

Requested by: Mr David Brill
Your Scheme/Reference: 1059

Scale: 1:1250 (When plotted at A4)

The information on this document is proprietary and shall not be used, copied, reproduced or disclosed in whole or in part without written consent of SSE Enterprise Telecoms. Approximate location only is shown. To determine exact location a trial hole must be dug with a SSE Enterprise Telecoms Supervisor present. SSE Enterprise Telecoms accept no liability for errors or omissions.

 SSE Telecoms Underground Route **Emergency Number: 0345 305 3337**



SSE Enterprise Telecoms is a trading name of
SSE Telecommunications Limited which is a part of
the SSE Group.

Registered Office:
Inverlmond House,
200 Dunkeld Road,
Perth, PH1 3AQ