



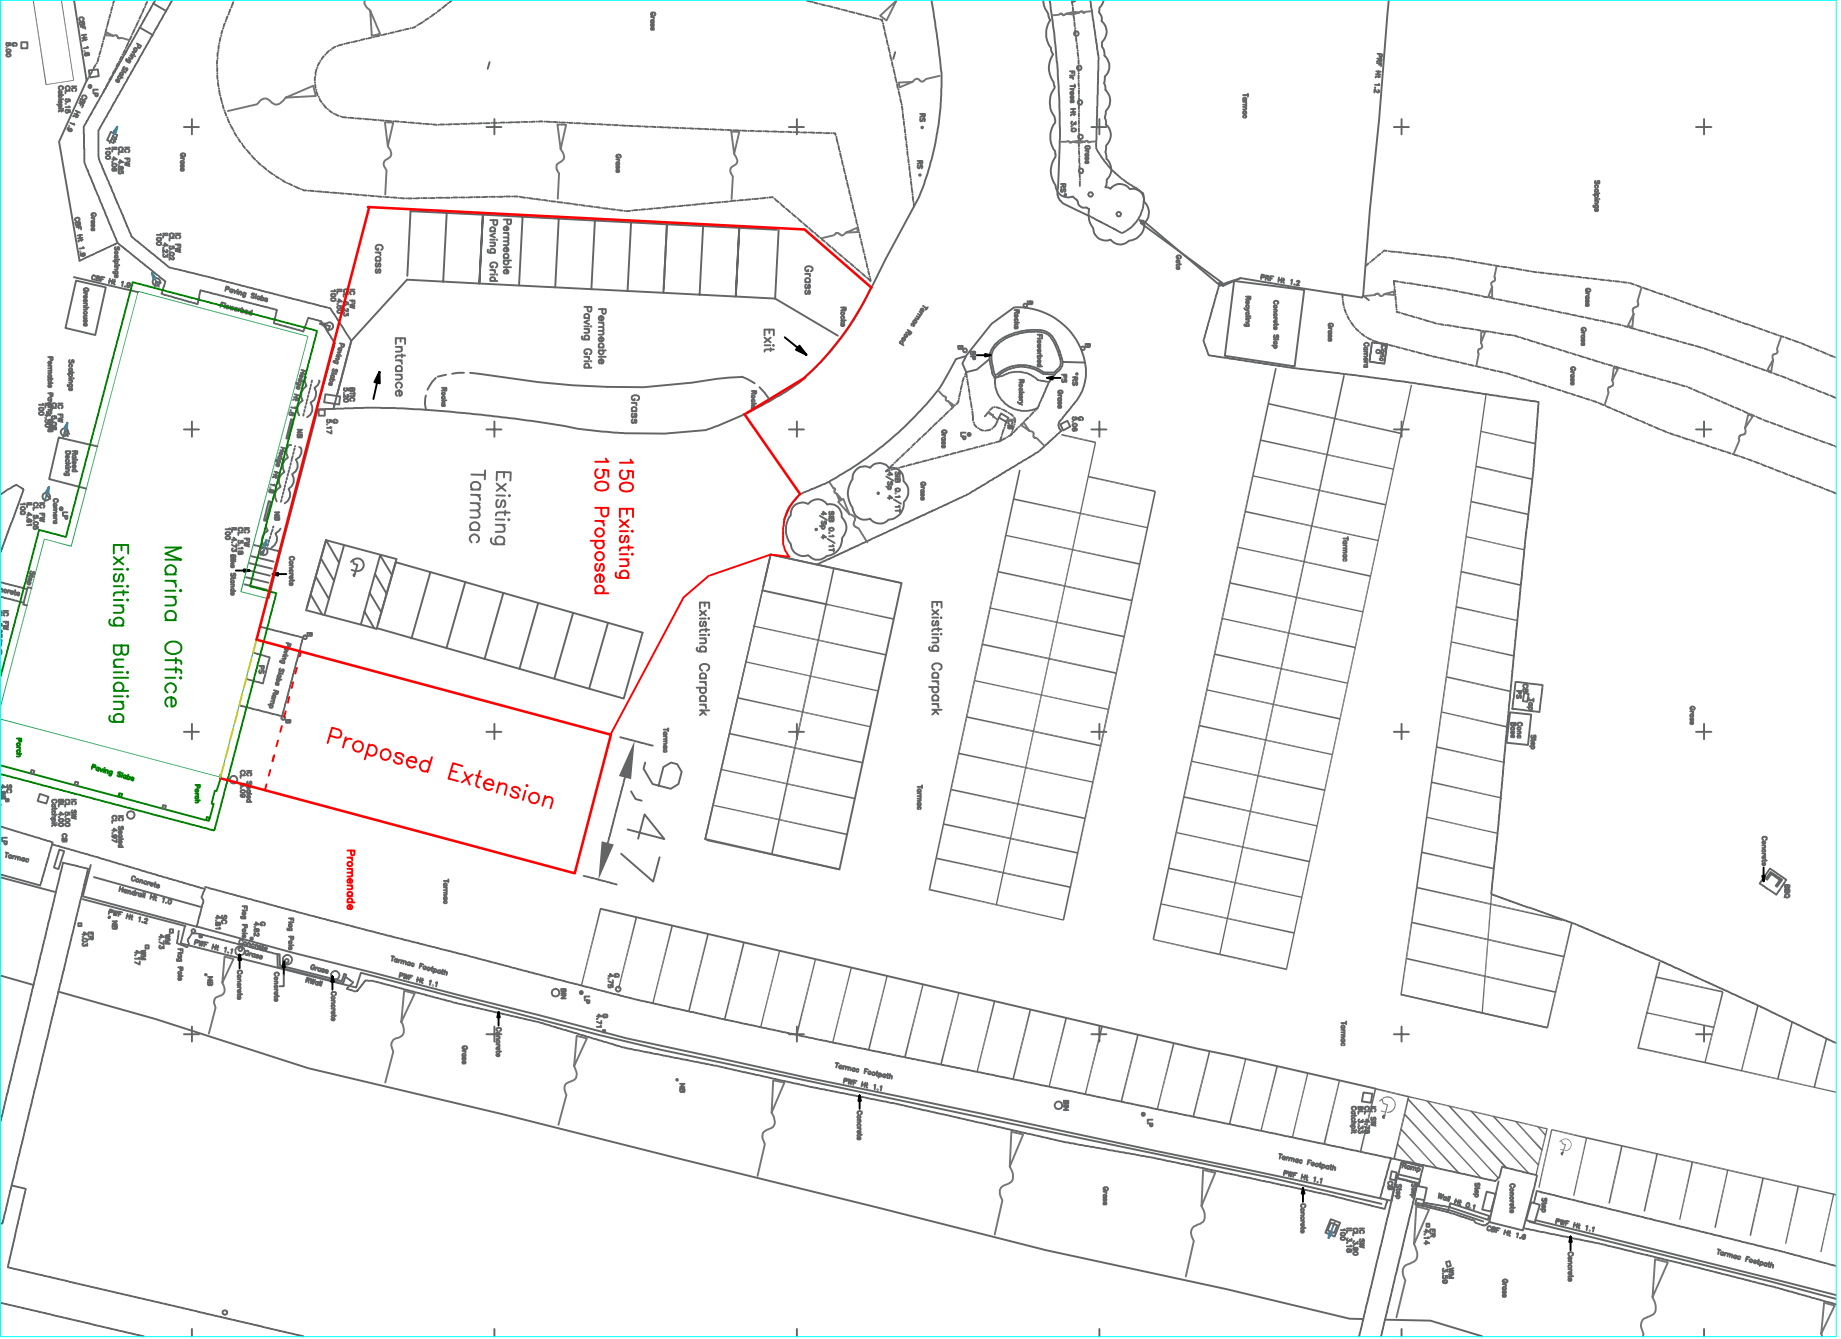

Proposed Carpark

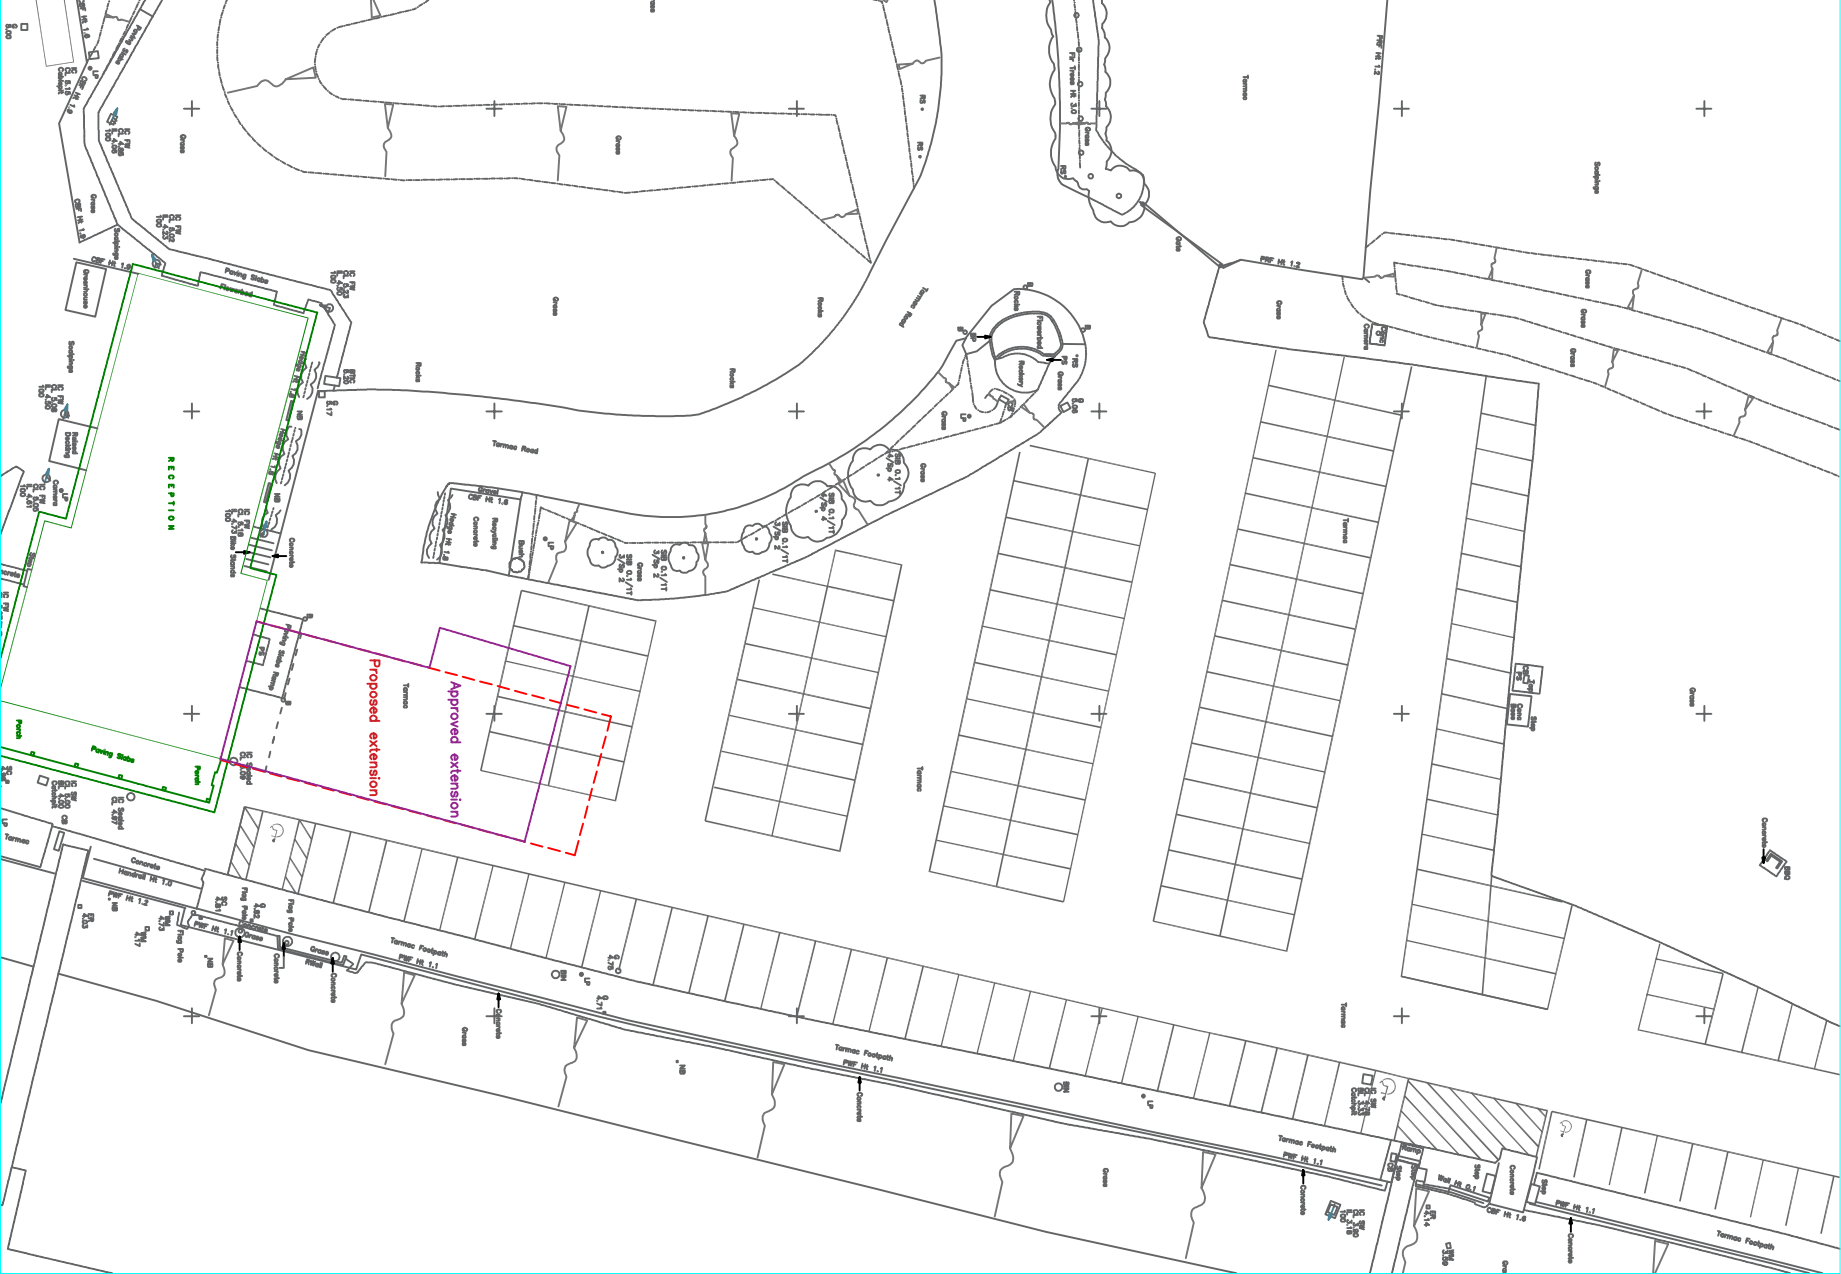

Existing Carpark

Project: Northney Marina – Marina Office Extension
Title: Existing and Proposed Carpark
Edit JS

SCALE 1:500
PAPER SIZE A3
PHASE Planning Application
DATE July 2023

Marina Developments Ltd.
The Yacht Club
1 Channel Way
Southampton
Hampshire
SO14 3QF
Telephone: 023 8045 7155
Fax: 023 8045 7154

