

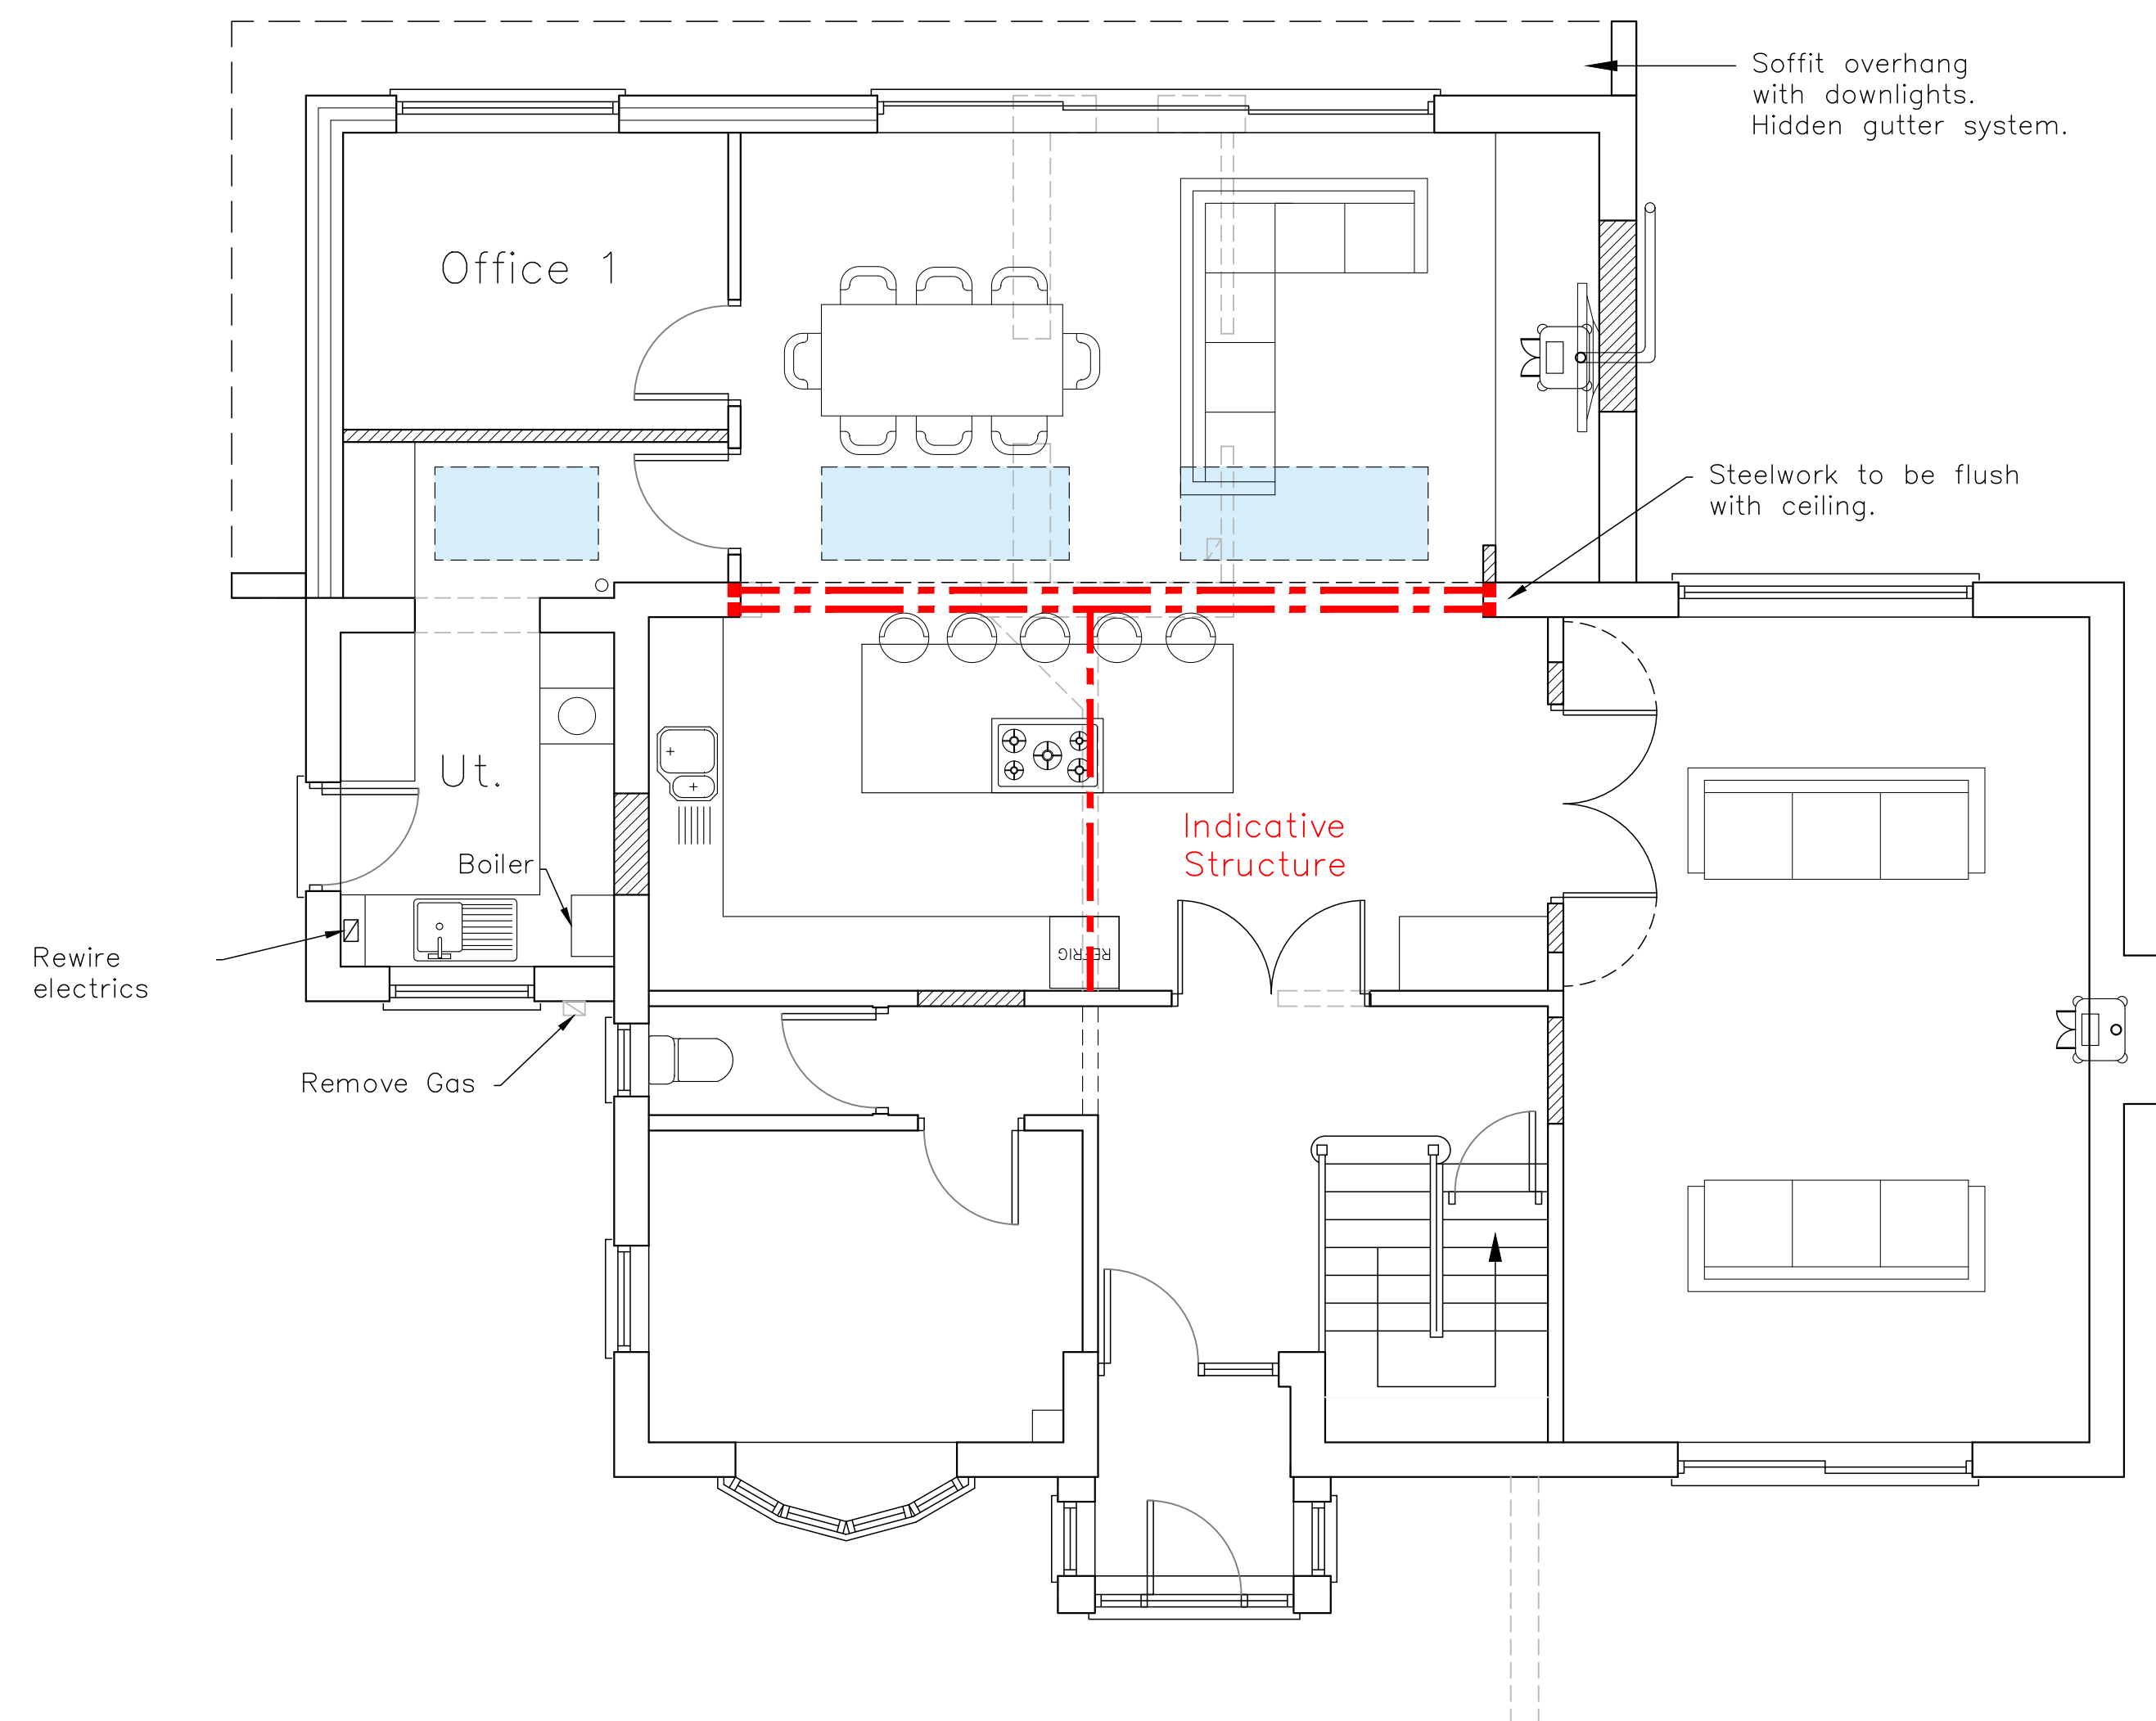
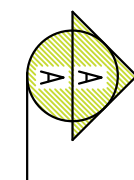


Proposed Addition
5715


Proposed Addition
2490

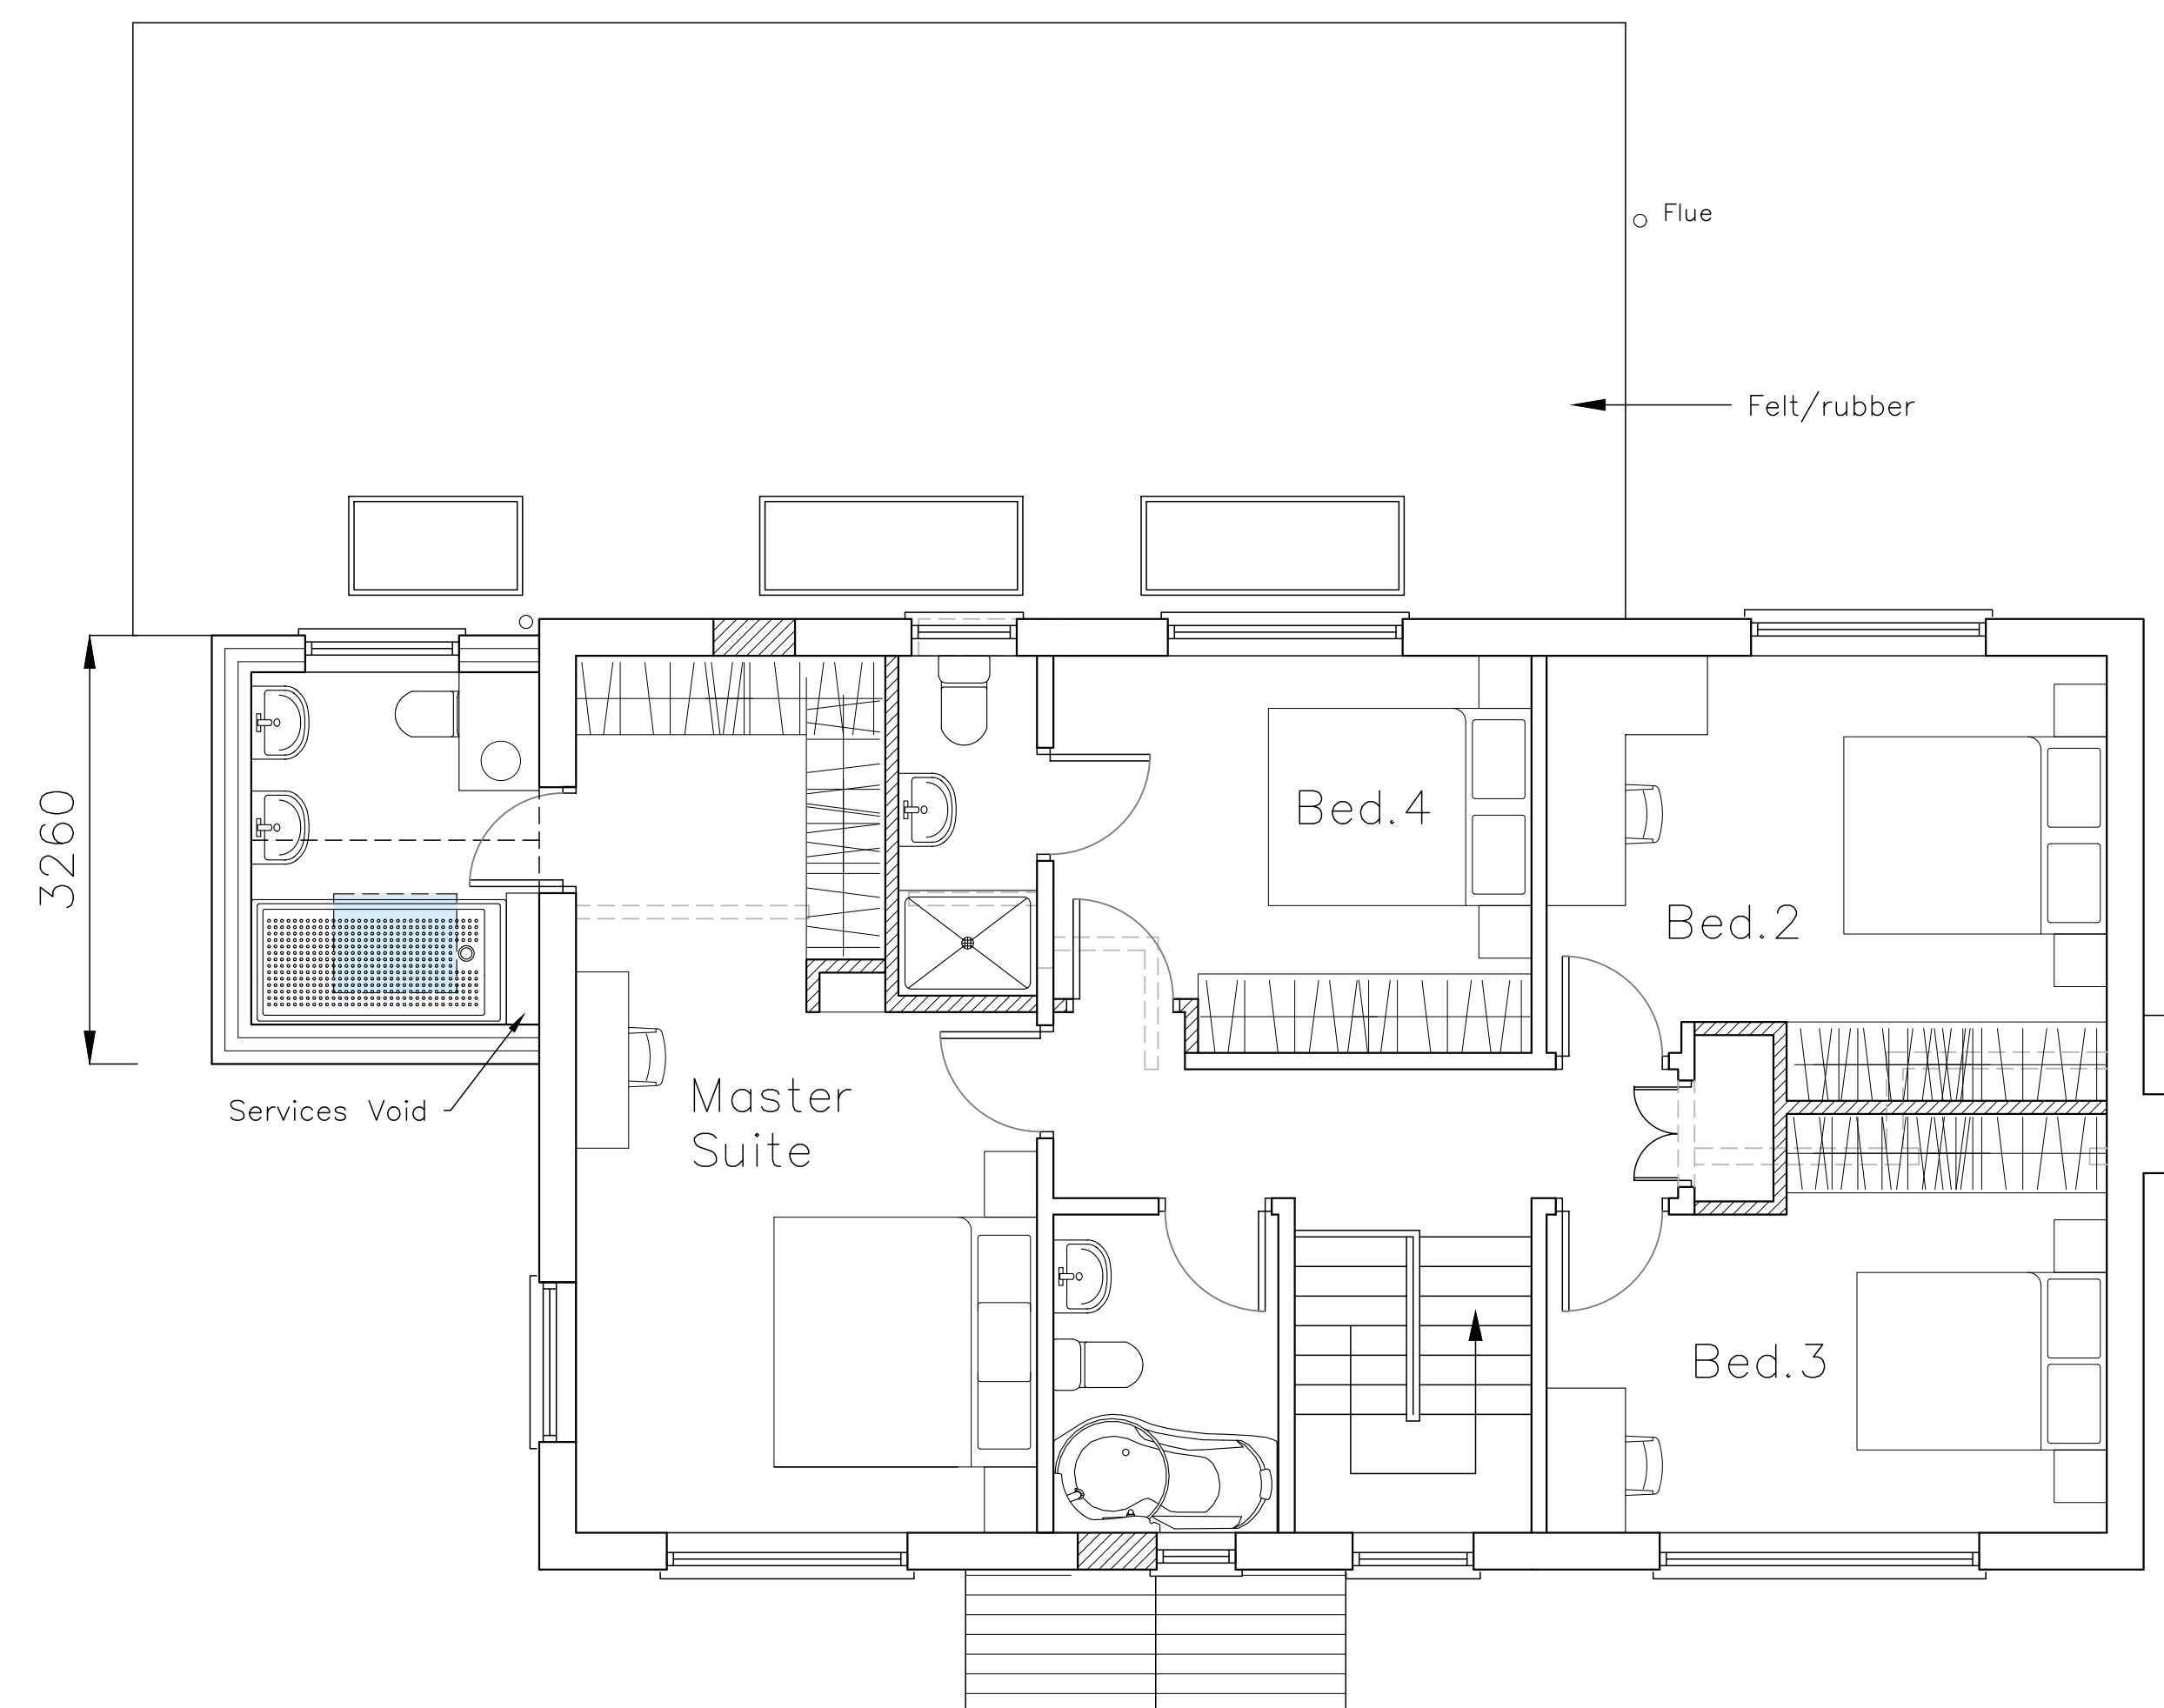

Ground Floor

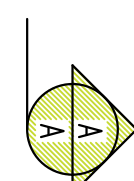


First Floor

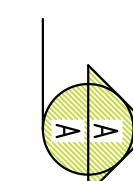

CAD

Critchley Architecture And Design Ltd.
Contact: 02392 474 919 | info@caad.online

The Old Brewery, 15E South Street, Havant, PO9 1BU

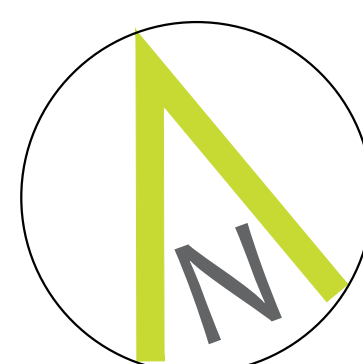

Proposed Plans

Revisions

- a) Client Revisions/12.04.2023/SAR
- b) Client Revisions/17.04.2023/TGA
- c) Client Revision/05.05.2023/SAR
- d)

5 Elm Road,
Havant,
PO9 2SZ

Scale A1=1:50, A3=1:100
Drawn SAR
Date 05/04/2023

23018-401^C

10m

20m

30m

40m