




CAD

Critchley Architecture And Design Ltd.
Contact: 02392 474 919 | info@caad.online

The Old Bakery, 34 North Street, Havant, PO9 1PT

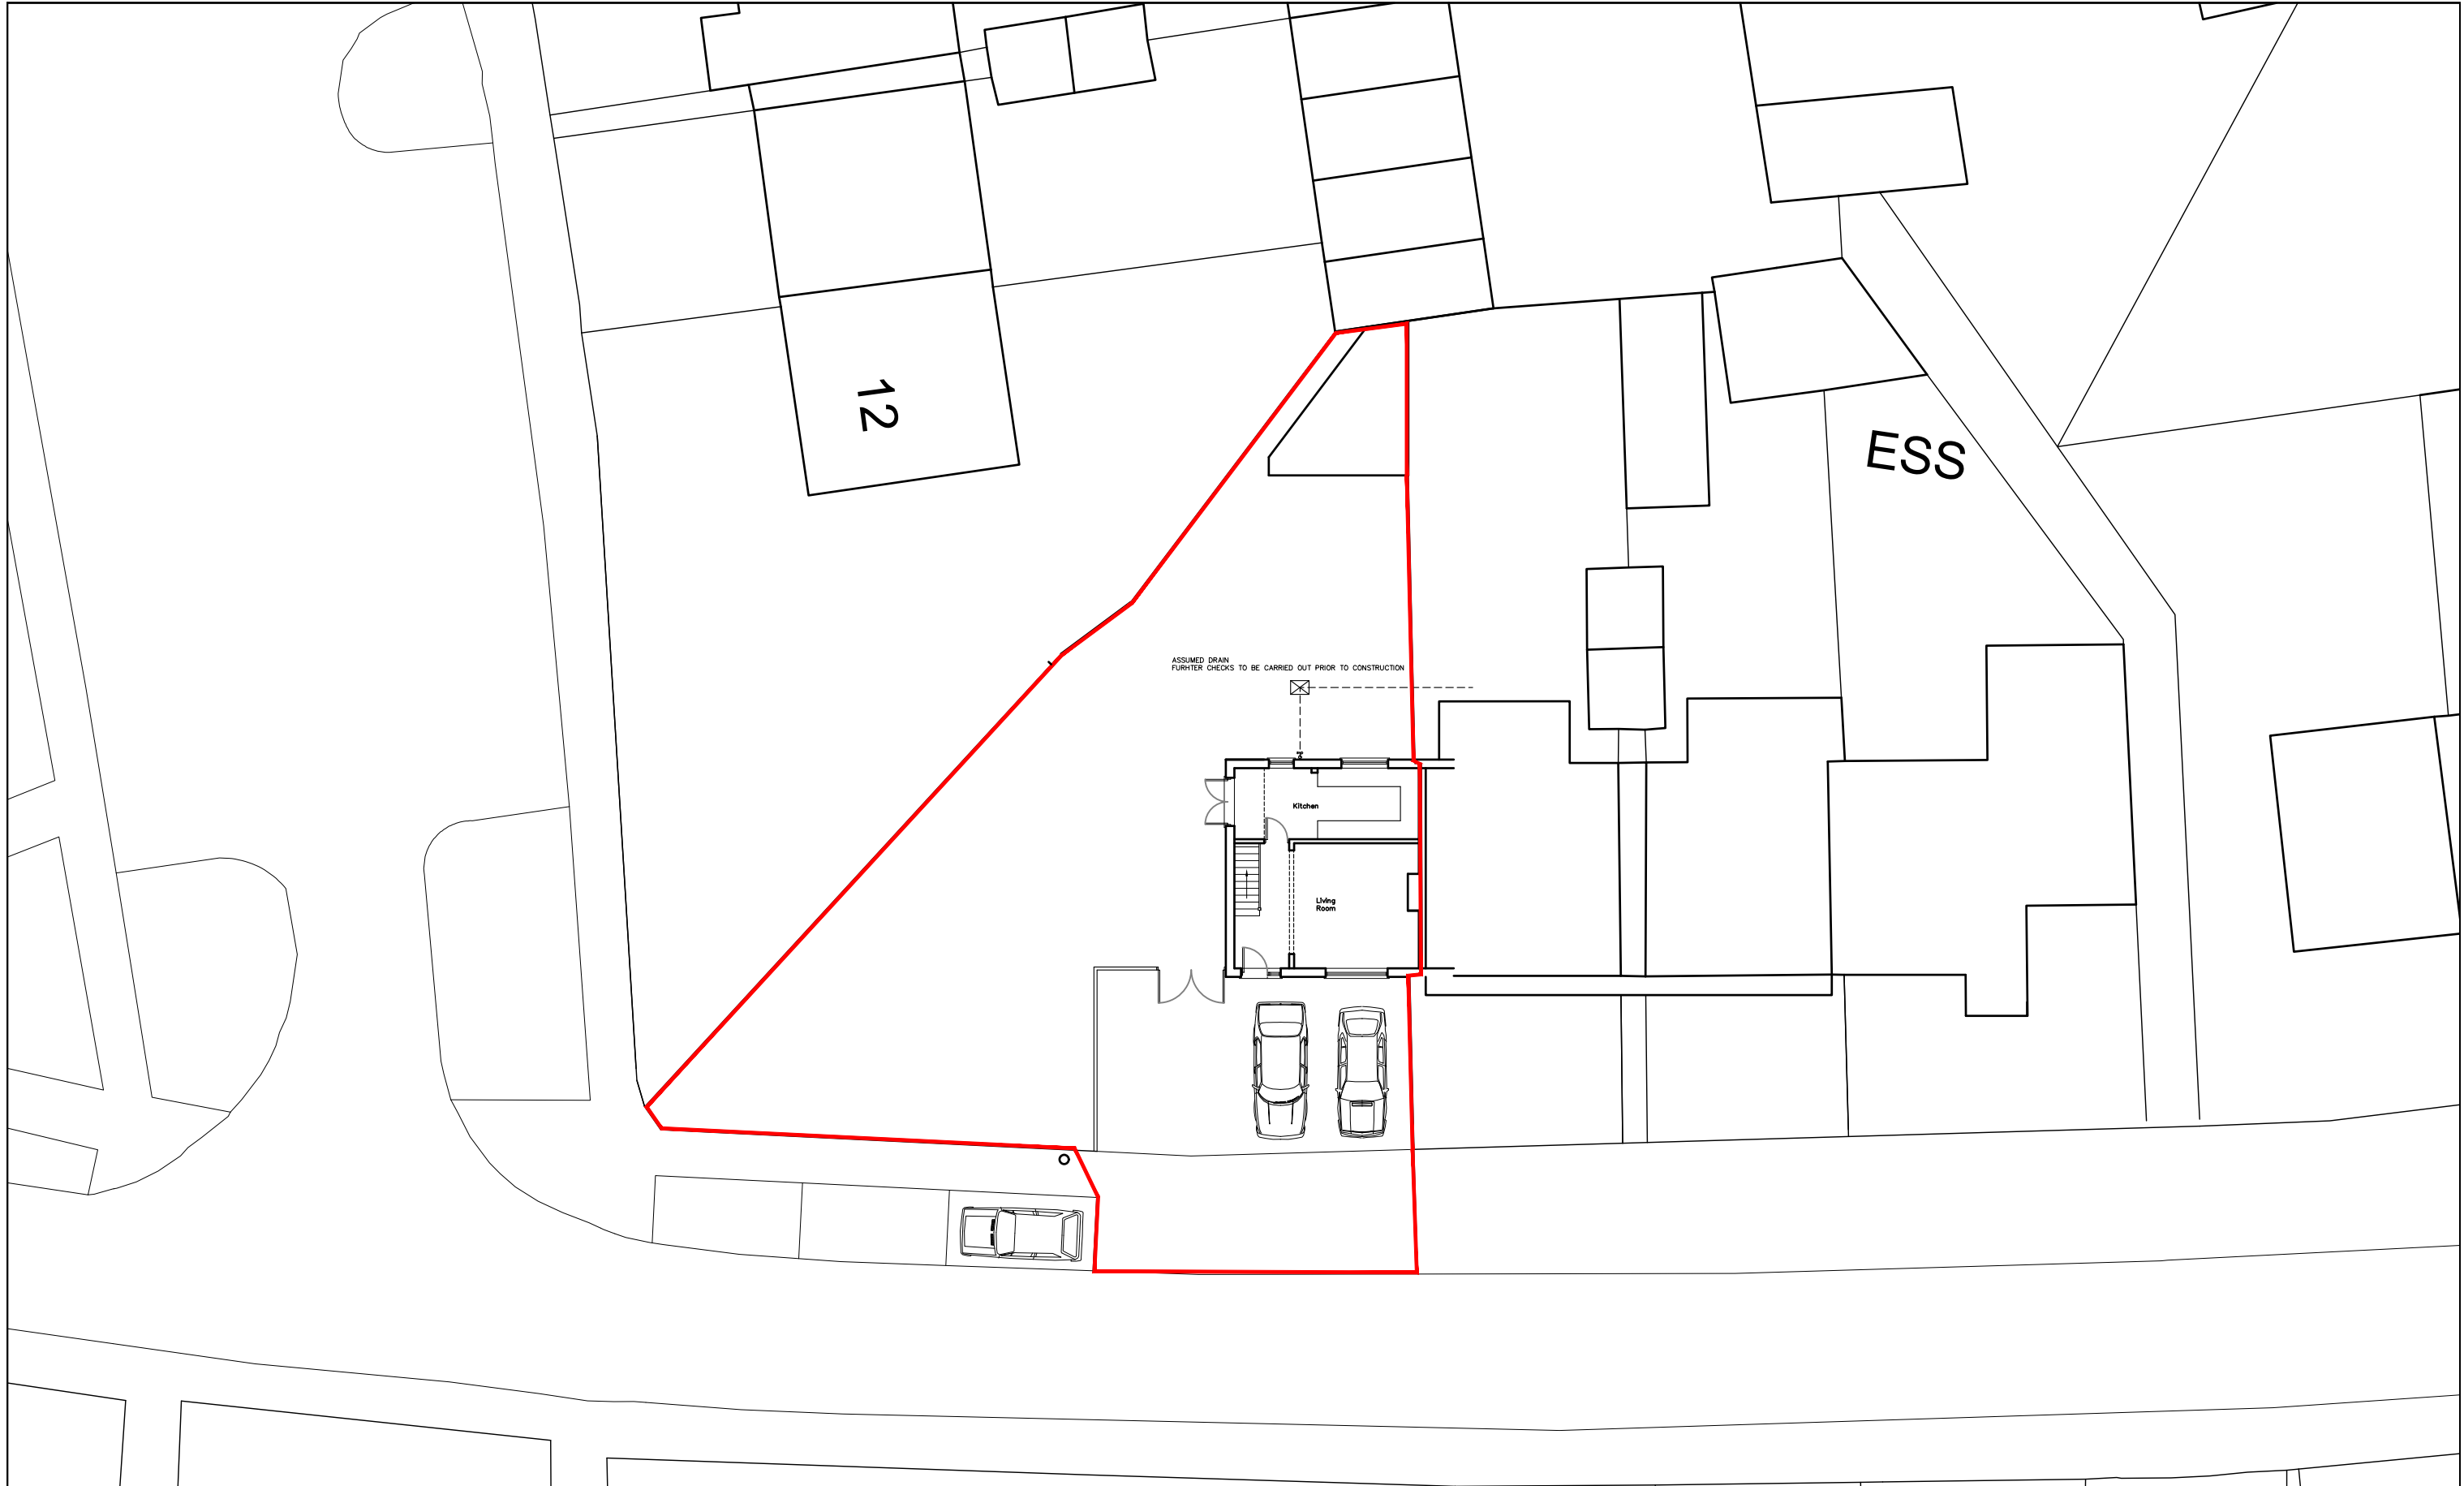

EXISTING SITE PLAN

Revisions	a) Note/Date/Initial
b)	
c)	
d)	

17 Hordle Road,
Havant,
PO9 4AZ

Scale A1=1:100, A3=1:200
Drawn JHL
Date 18/07/2023

23046-102⁰

20m

40m

60m

80m