
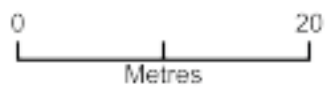


43 St. Catherine's Road

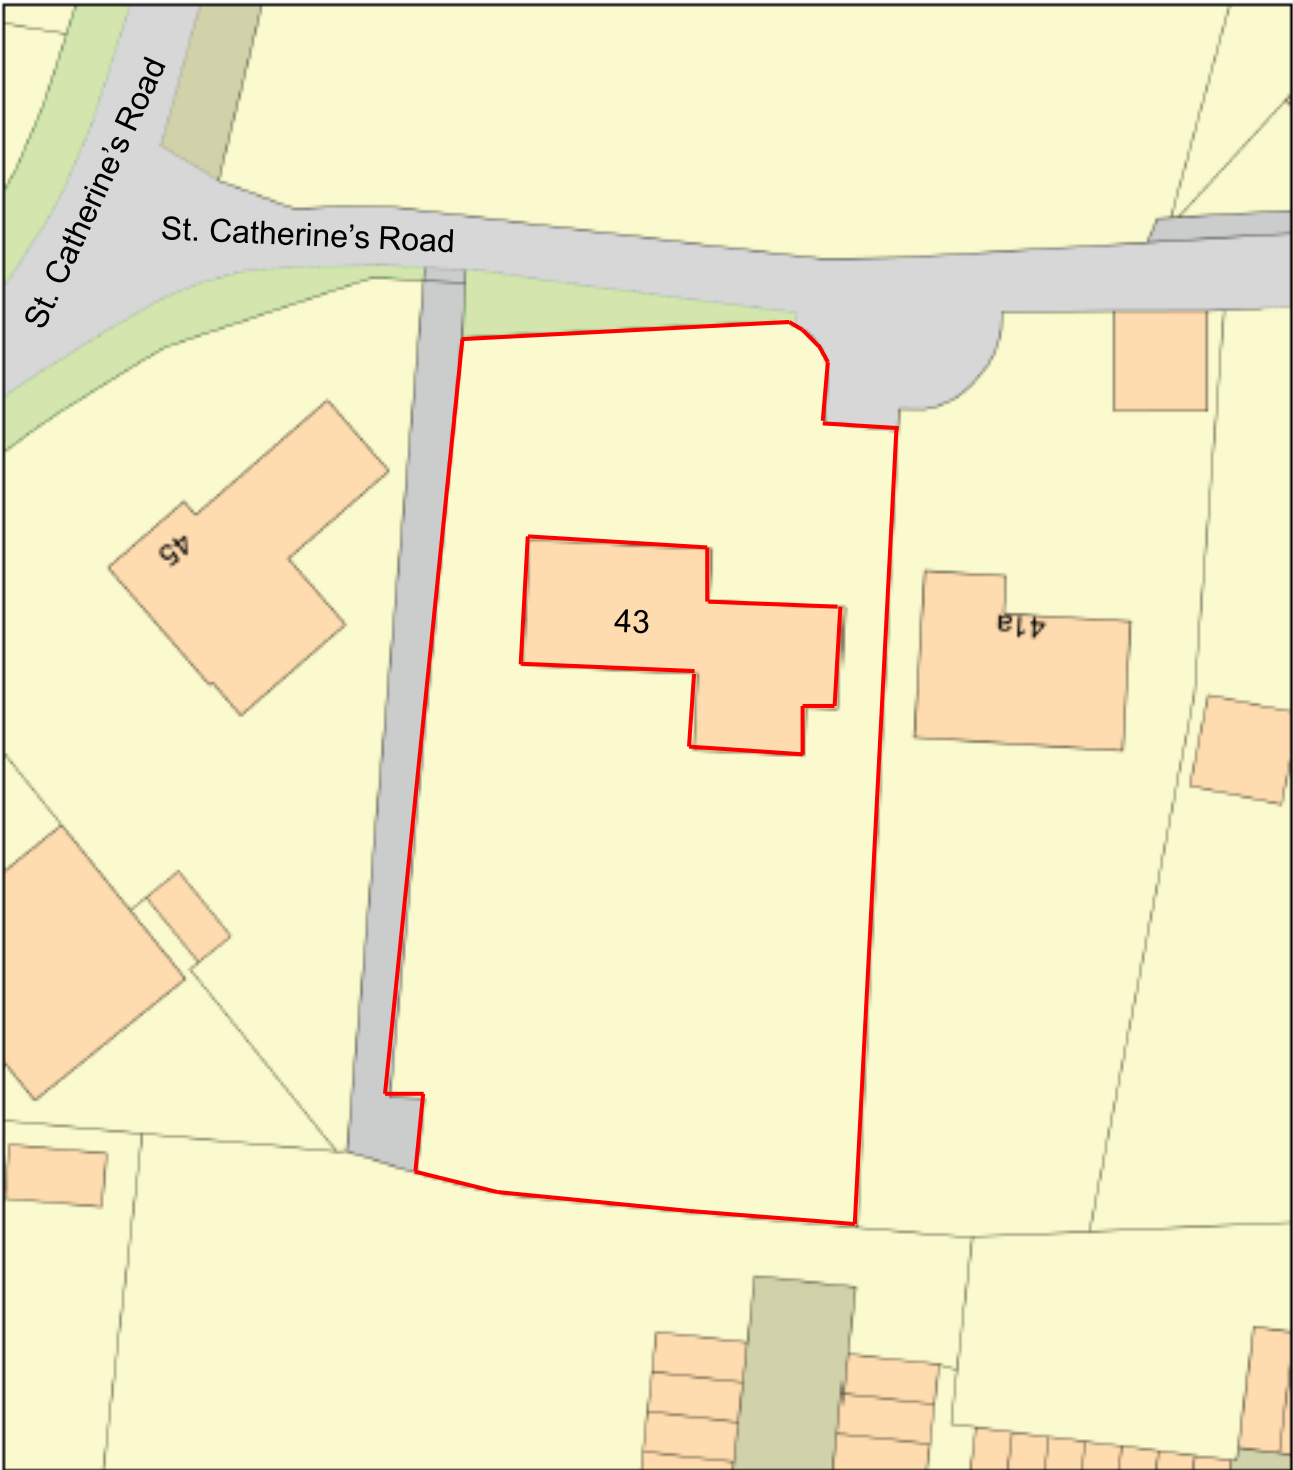

Plan Produced for: Mark Ripley  
Date Produced: 11 Apr 2023  
Plan Reference Number: TQRQM23101112811976  
Scale: 1:500 @ A4