


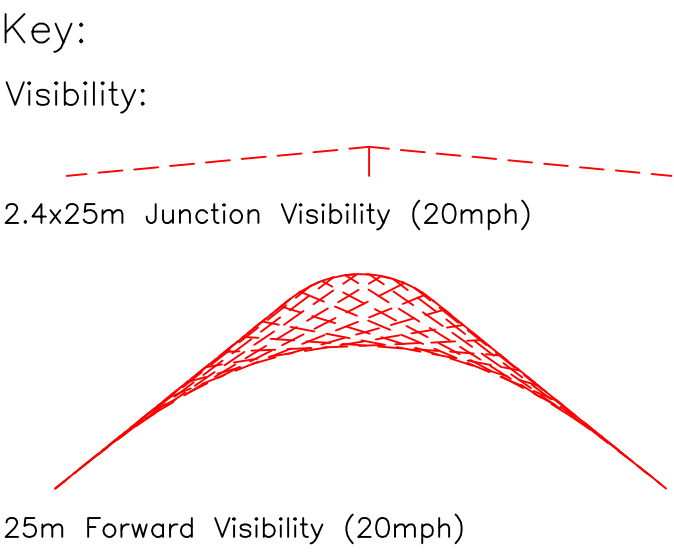

- General Notes:
1. Do not scale from this drawing.
 2. All dimensions in metres.
 3. All levels relate to ordnance datum.
 4. This drawing is based on the latest Architectural planning layout and shall be read in conjunction with all other relevant drawings.
 5. Any discrepancies with any of the drawings shall be reported to MJA Consulting Engineer.
 6. All finished floor levels are shown on the drawing for guidance only and may need to be adjusted on site. However there is to be no deviation without prior approval.

PL7	29.11.23	Layout updated to SL01_E	KTG	KTG
PL6	23.11.23	Layout updated to SL01_D	KTG	KTG
PL5	22.09.23	New planning layout added	JRV	KTG
PL4	13.09.23	Updated to suit revised layout	JRV	KTG
PL3	21.08.23	Revised planning layout dated 18.08.23 added	JPS	KTG
PL2	26.07.23	Revised to planning layout received 25.07.23	KTG	KTG
PL1	11.07.23	First issue	NL	JRV
REV. No.	DATE	DESCRIPTION	DRAWN	CHECKED

Client

BARGATE
HOMES

Project Southleigh Park House, Havant

Title Visibility and Road Dimensions

MJA CONSULTING
CIVIL & STRUCTURAL ENGINEERS

Ipsum Court, 24 The Quadrant,
Abingdon Science Park, Abingdon
Oxon, OX14 3YS
Tel: 01235 555173
Email: mail@mjaconsulting.co.uk

Scale: 1:500@A2

Status: PLANNING

Drawn: NL	Project Engineer: JRV	MJA Project No: 6281	Date: 11/07/2023
Drawing Number: 6281-MJA-SW-XX-DR-C-096			Rev: PL7