


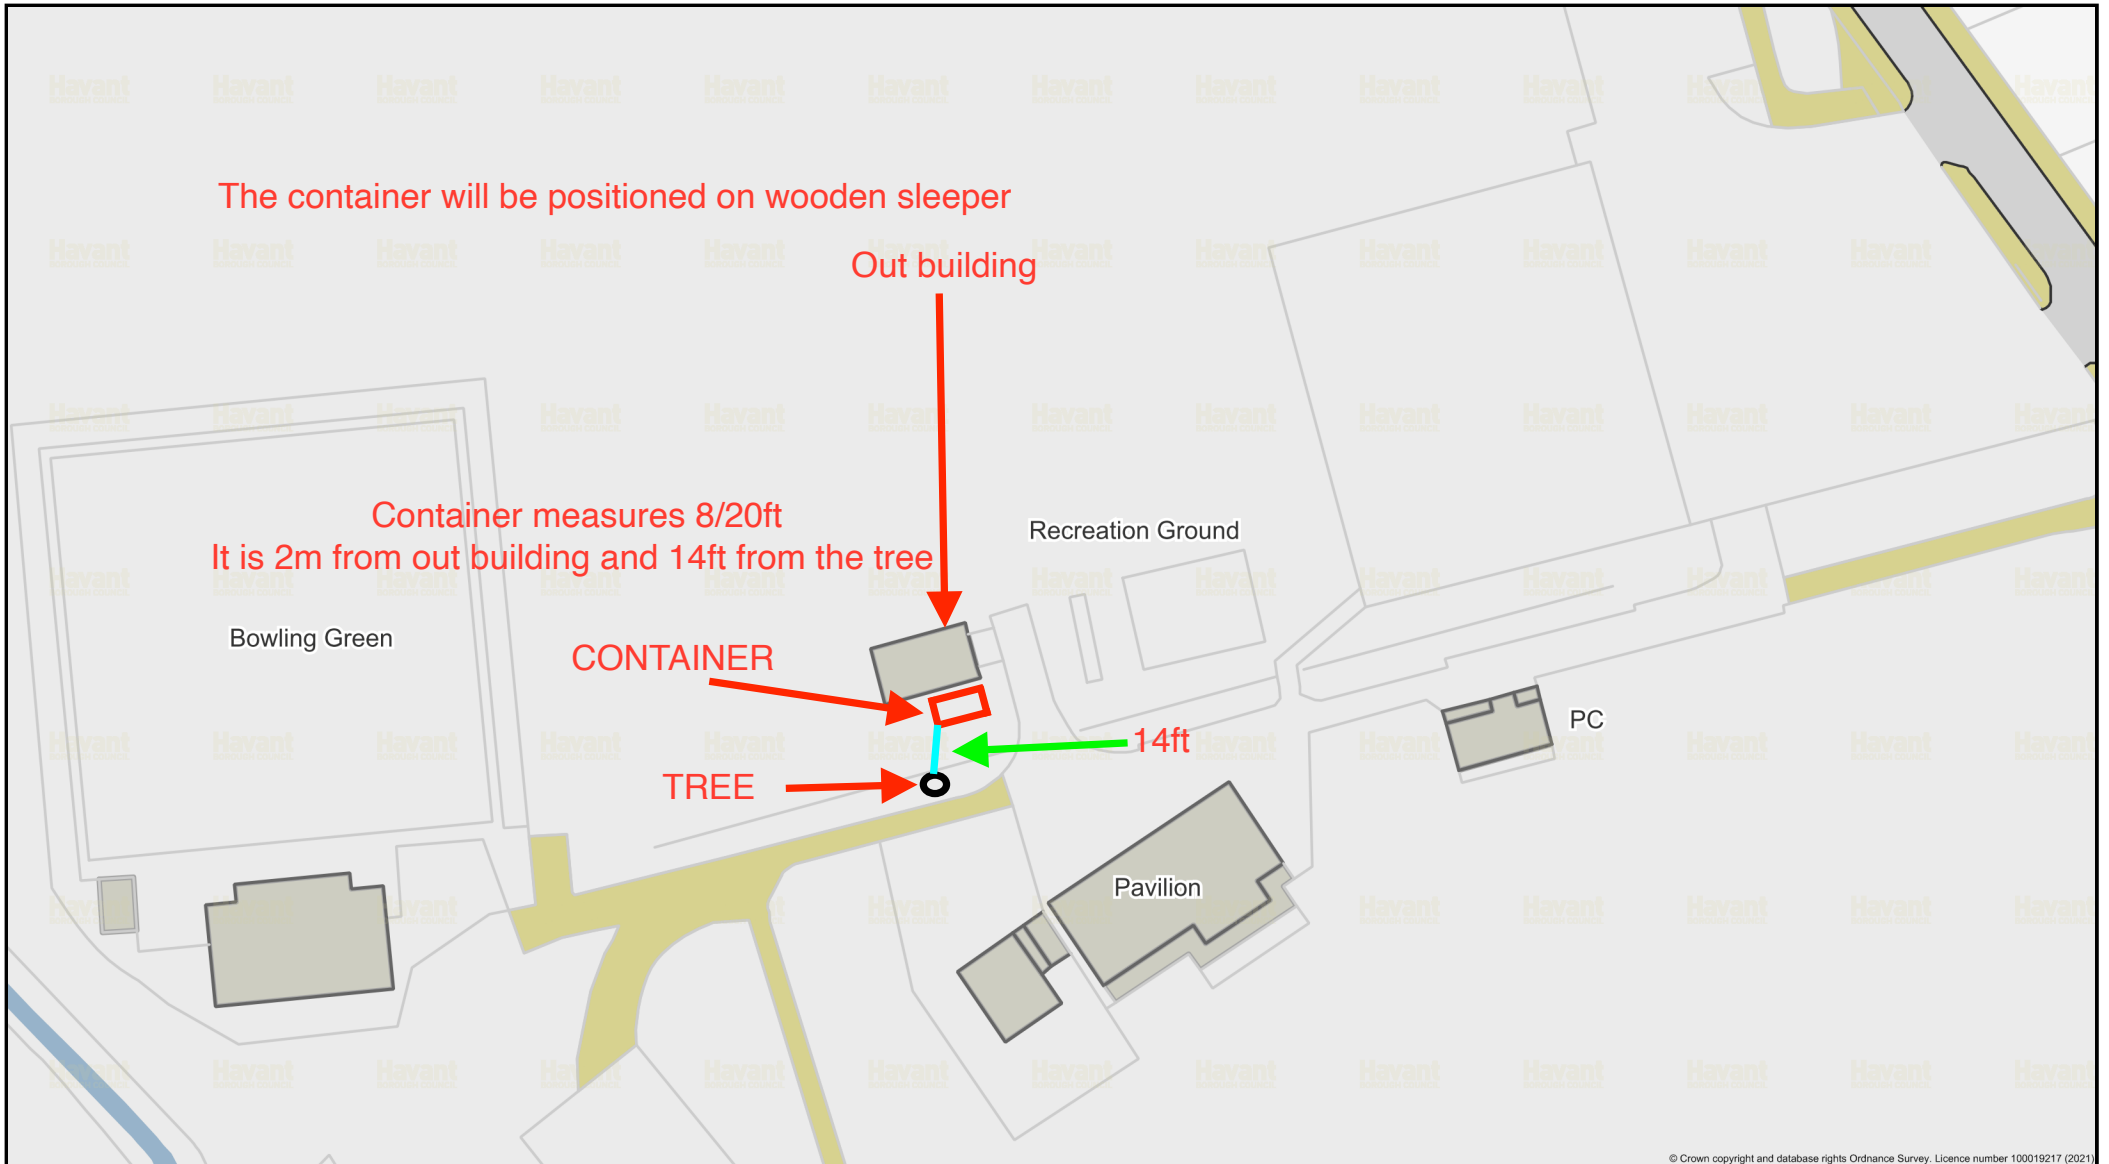

Enter map title

N Scale: 1:709

Printed on: 2023-06-28 14:03:45

Havant
BOROUGH COUNCIL

© Havant Borough Council - OS Licence 100019217