



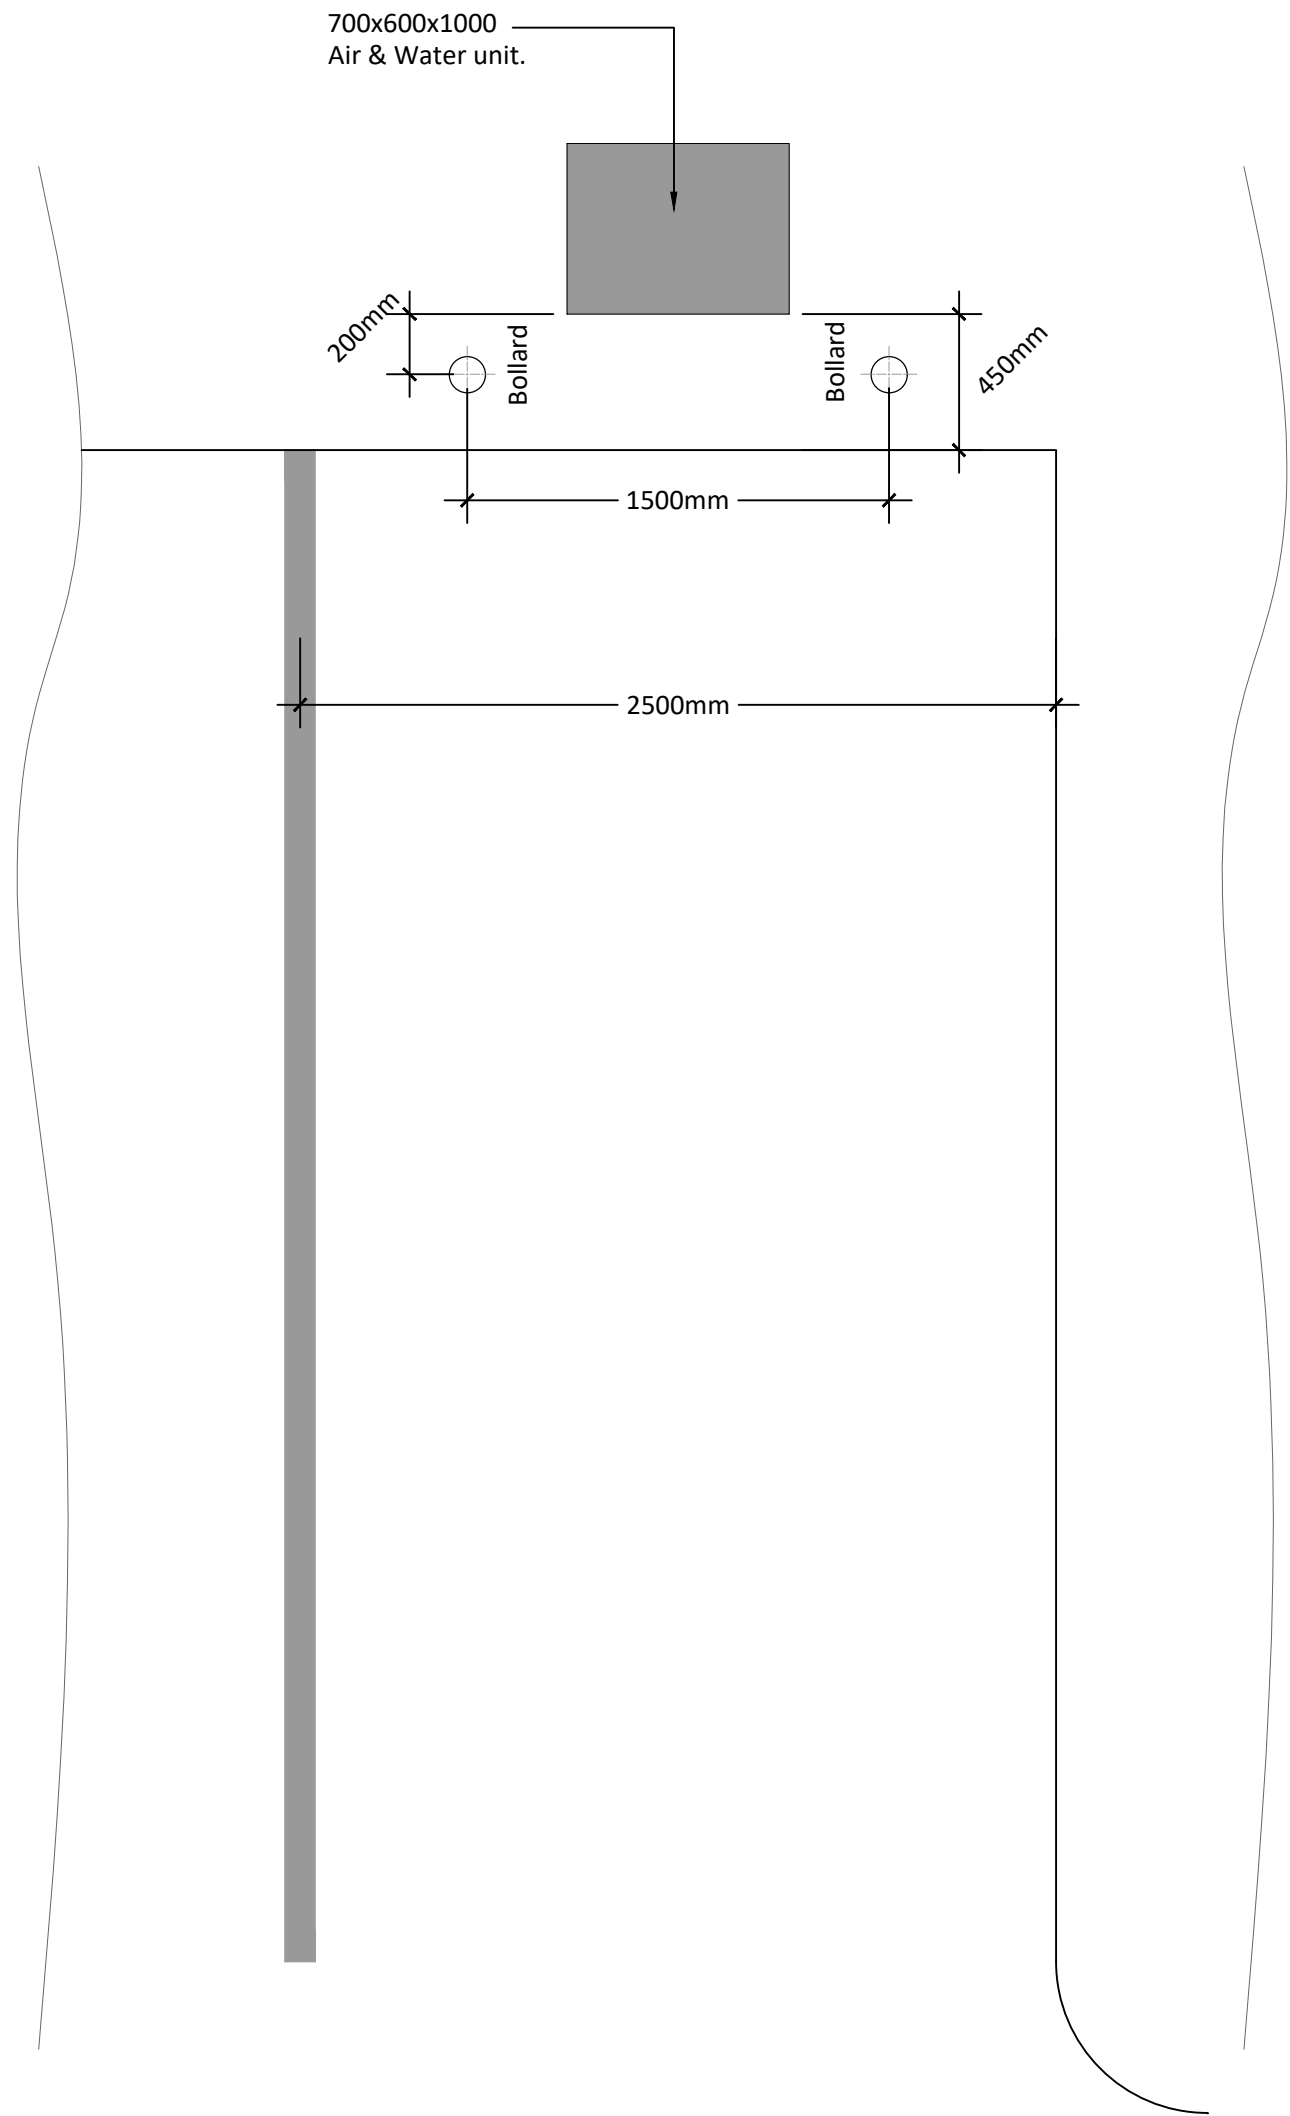

AIR & WATER BAYS


SCALE - 1:25 @ A1

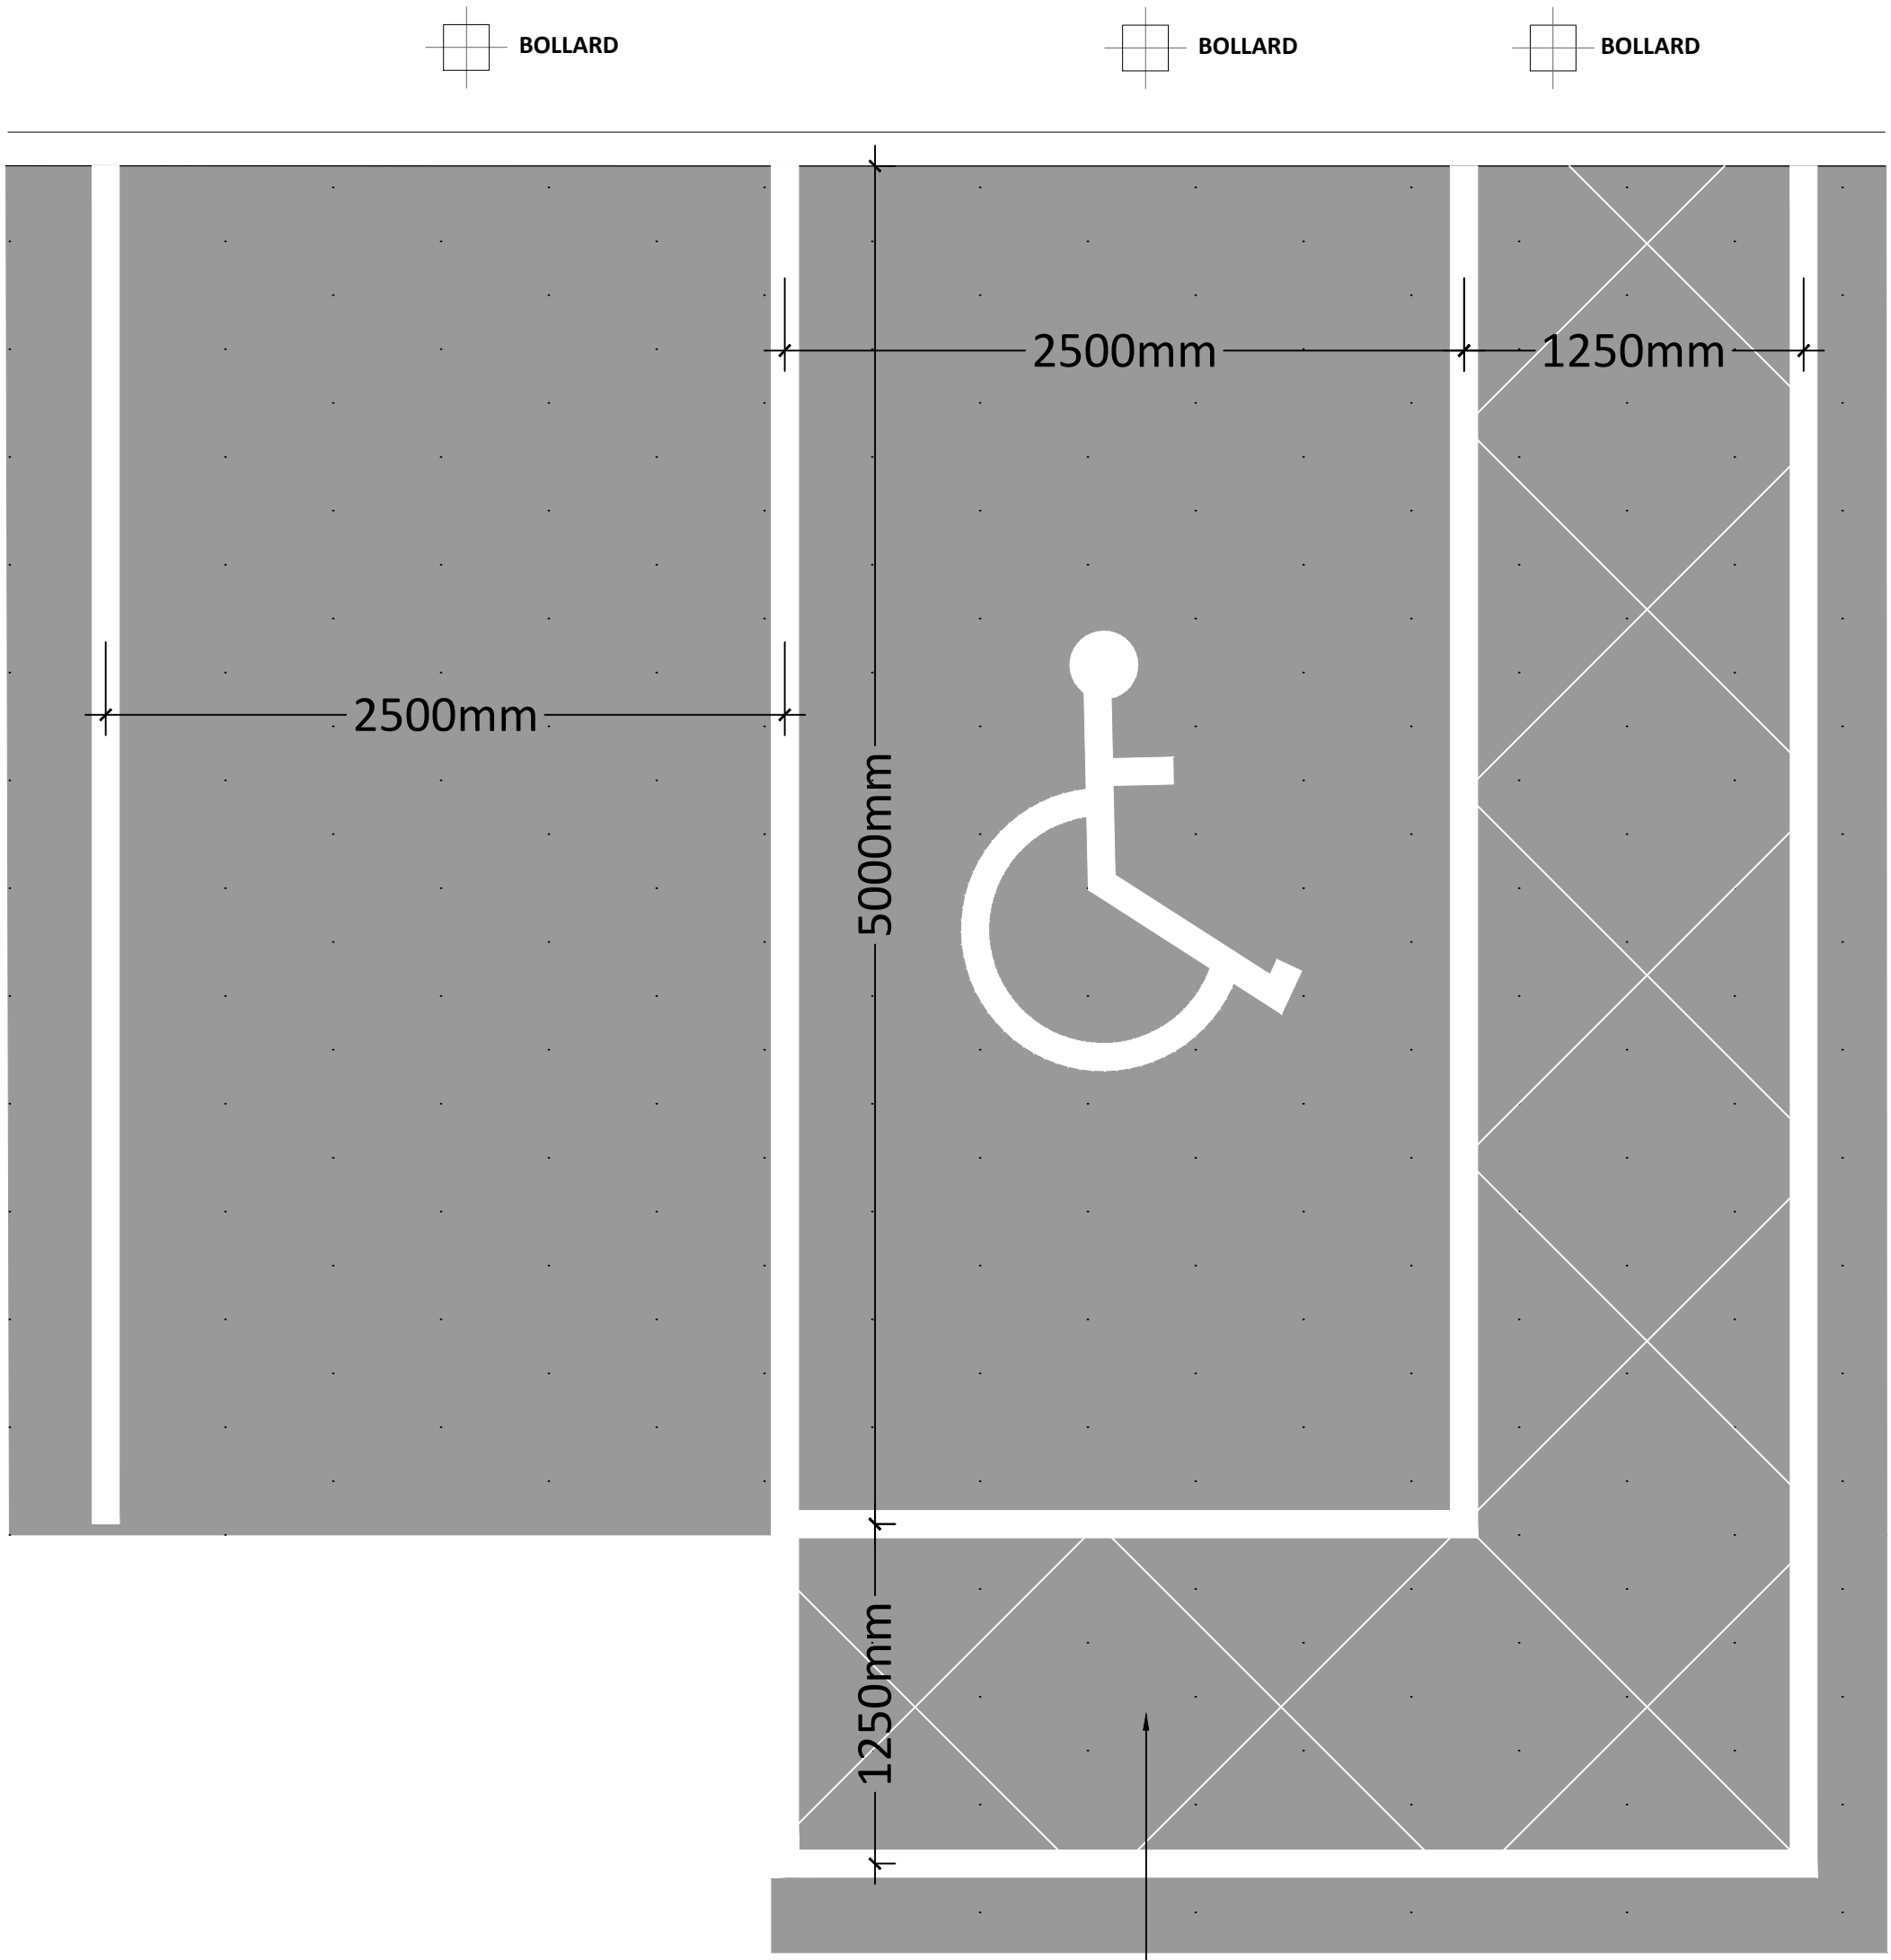

PARKING BAY & DDA BAY


SCALE - 1:25 @ A1

ALL ACCESSIBLE PARKING BAYS ARE
TO BE MINIMUM 2.5 WIDE X 5M
LONG WITH 1.2M HATCHED ACCESS
STRIP TO THE SIDE AND REAR

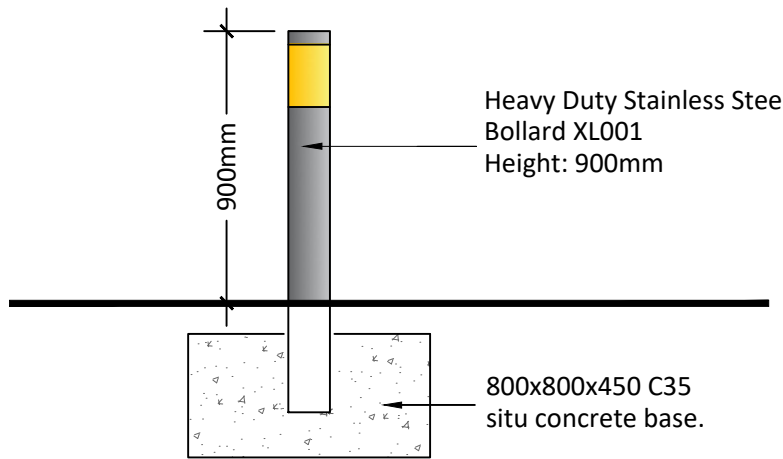


B3 BOLLARD DETAIL

SCALE - 1:25 @ A1

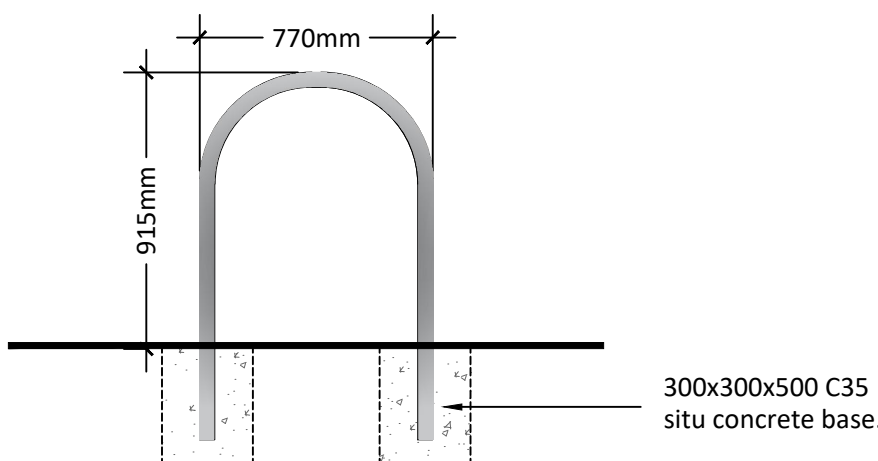


CYCLE HOOP DETAIL

SCALE - 1:25 @ A1

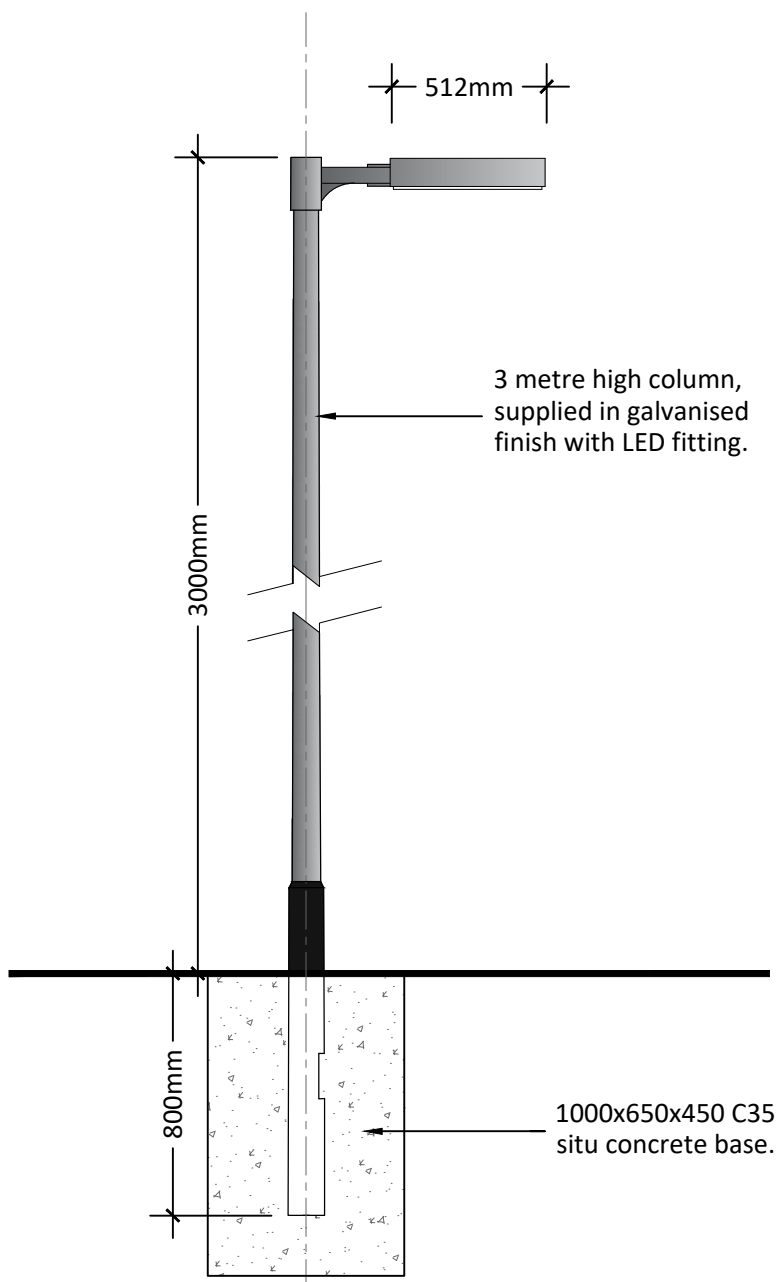

TYPICAL FLOODLIGHT DETAIL

SCALE - 1:25 @ A1

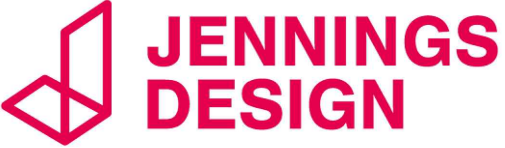PLANNING				
PROJECT				
Euro Garages 181 A3023 Havant Road Hayling Island PO11 0LG				
TITLE				
Existing Elevations				
CLIENT				
Euro Garages				
				
8 Feast Field, Horsforth, Leeds, West Yorkshire, LS18 4TJ www.jennings-design.com 01274 395422 office@jennings-design.com				
Drawn:	GE	Check:	HJ	Scale: 1:25 @ A1
Date:				Jan '23
Plan Number: 221034 - 106				