


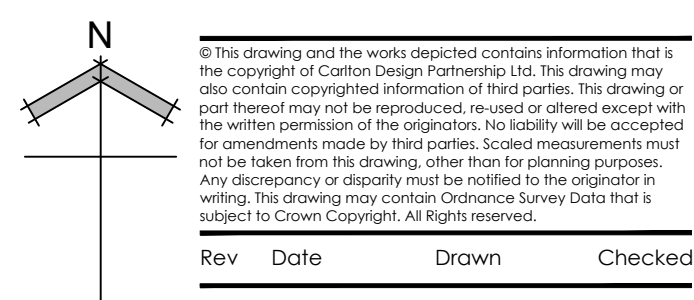

Rev	Date	Drawn	Checked
A	17/08/21	SD	
COMBINED PUMP STATION ADDED PARKING SPACES OPPOSITE 76-78 ADJUSTED			
B	23/08/21	PH	
PUMP STATION SIZE AMENDED ISSUED FOR PLANNING			
C	16/02/22	PH	
UPDATED IN LINE WITH SITE LAYOUT REV E ISSUED FOR PLANNING			
D	18/02/22	PH	
UPDATED IN LINE WITH SITE LAYOUT REV F ISSUED FOR PLANNING			
E	22/02/22	PH/AD	
BN AND CYCLE STORE REPOSITIONED ISSUED FOR PLANNING			
F	08/03/22	PH	
UPDATED IN LINE WITH SITE LAYOUT REV H ISSUED FOR PLANNING			
G	04/06/22	PH	
UPDATED IN LINE WITH SITE LAYOUT REV J ISSUED FOR PLANNING			
H	07/06/22	PH	
UPDATED IN LINE WITH SITE LAYOUT REV K ISSUED FOR PLANNING			
J	21/10/22	PH	
UPDATED IN LINE WITH SITE LAYOUT REV L ISSUED FOR PLANNING			
K	16/11/22	PH	
UPDATED IN LINE WITH SITE LAYOUT REV M ISSUED FOR PLANNING			
L	19/01/23	PH	
UPDATED IN LINE WITH SITE LAYOUT REV N ISSUED FOR PLANNING			
M	03/02/23	PH	
UPDATED IN LINE WITH SITE LAYOUT REV P ISSUED FOR PLANNING			

Legend	
	1 Bedroom
	2 Bedroom
	3 Bedroom
	4 Bedroom

Project:
LAND OFF ST GEORGES AVENUE
HAVANT

Drawing Title:
SITE LAYOUT
DWELLING TYPES PLAN



Drawn: PH/AD
Checked: SD
Date: 03/02/23
Scale: 1:1000
Sheet: 1 of 1
Rev: 1