



Height
3000


3.00 m high fence 358
Hi- Sec Weld mesh

section posts 3.8 metres long each with
clamp bar to face and set @ 2.44m
centres 800 mm into ground in concrete
foundation 500 x 500 x 1000mm

. Bottom of fence institu with a concrete
kerb with lower 150mm set in the ground
encasing lower 150 mm of mesh.



Ground Level
0

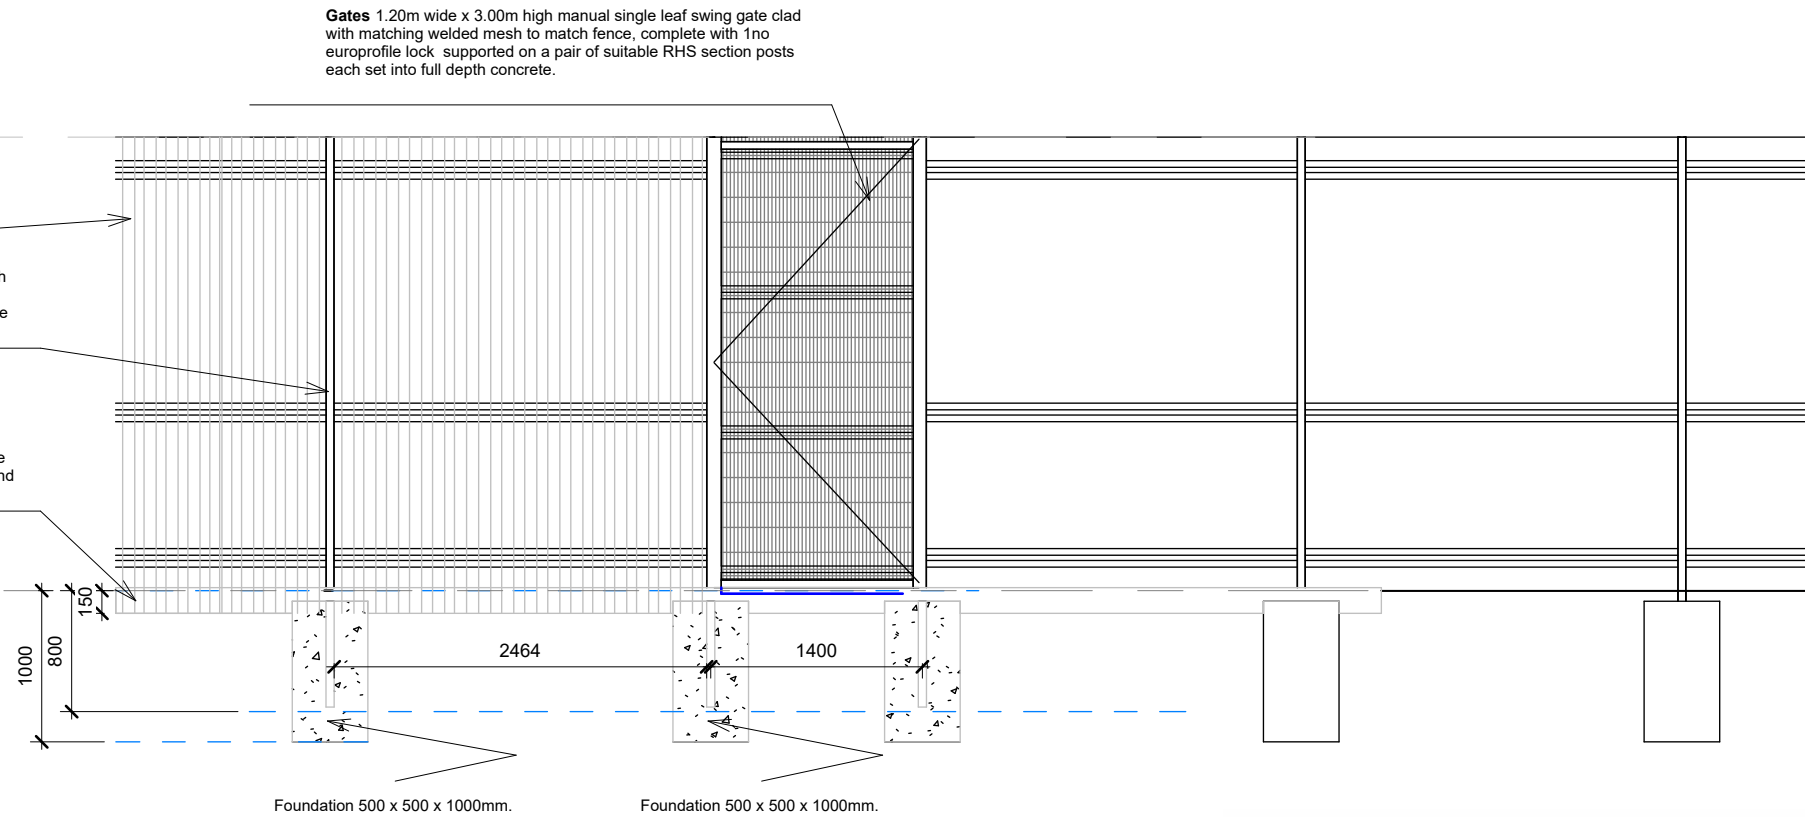

Foundation 500 x 500 x 1000mm.

Foundation 500 x 500 x 1000mm.

Standard Colours List

Standard Tier 1 Colours

RAL 6005	Moss Green
RAL 9005	Jet Black

Tier 2 Colours

RAL 1021	Cadmium Yellow
RAL 3000	Fire Red
RAL 3004	Purple Red
RAL 3020	Traffic Red
RAL 5002	Ultramarine Blue
RAL 5003	Sapphire Blue
RAL 5005	Signal Blue
RAL 5010	Gentian Blue
RAL 5012	Light Blue
RAL 5013	Cobalt Blue
RAL 5015	Sky Blue
RAL 5017	Traffic Blue
RAL 5022	Night Blue
RAL 6002	Leaf Green
RAL 6003	Olive Green
RAL 6009	Fir Green
RAL 6018	Yellow Green
RAL 7012	Basalt Grey
RAL 7015	Slate Grey
RAL 7016	Anthracite Grey
RAL 7024	Graphite Grey
RAL 7030	Stone Grey
RAL 7035	Light Grey
RAL 7037	Dusty Grey
RAL 7040	Widow Grey
RAL 8011	Nut Brown
RAL 8017	Chocolate Brown
RAL 8019	Grey Brown
RAL 9001	Cream
RAL 9010	Pure White
RAL 9016	Traffic White

Tier 3 Colours

plus any other colours available upon request

RAL 9006	White Aluminium
RAL 9007	Grey Aluminium



1

Gate & Fence Proposed

1 : 50

358 High Security Fence
High Security Fence (358) is the ultimate welded mesh system offering one of the most effective means of providing a high degree of physical perimeter protection where a discreet visual impact on the immediate environment is essential. 1/2" x 3" mesh opening is the unique design in the products. Fingers or wire cutter is unable to insert into the mesh hole. It is suitable for anywhere requiring anti-climbed and anti-cut.

Notes:
All dimensions must be checked on site and not scaled from this drawing.

Rev.	Date	Description
------	------	-------------

Southern Health **NHS**
NHS Foundation Trust

Estates & Facilities Management
Moorgreen Hospital
Botley Road
West End
Southampton
SO30 3JB

Telephone:023 8047 5766
Fax: 023 8047 5799

Location
Elmleigh, 61A New Lane, Havant, PO9 2JJ

Drawing Title
358 Fence & Gate Elevation

Status
15/02/2023

Scale
1 : 50

Date
13/02/2023

Drawn by
JS

Dwg. No. Pxxxx	Rev. A2.1
-------------------	--------------