


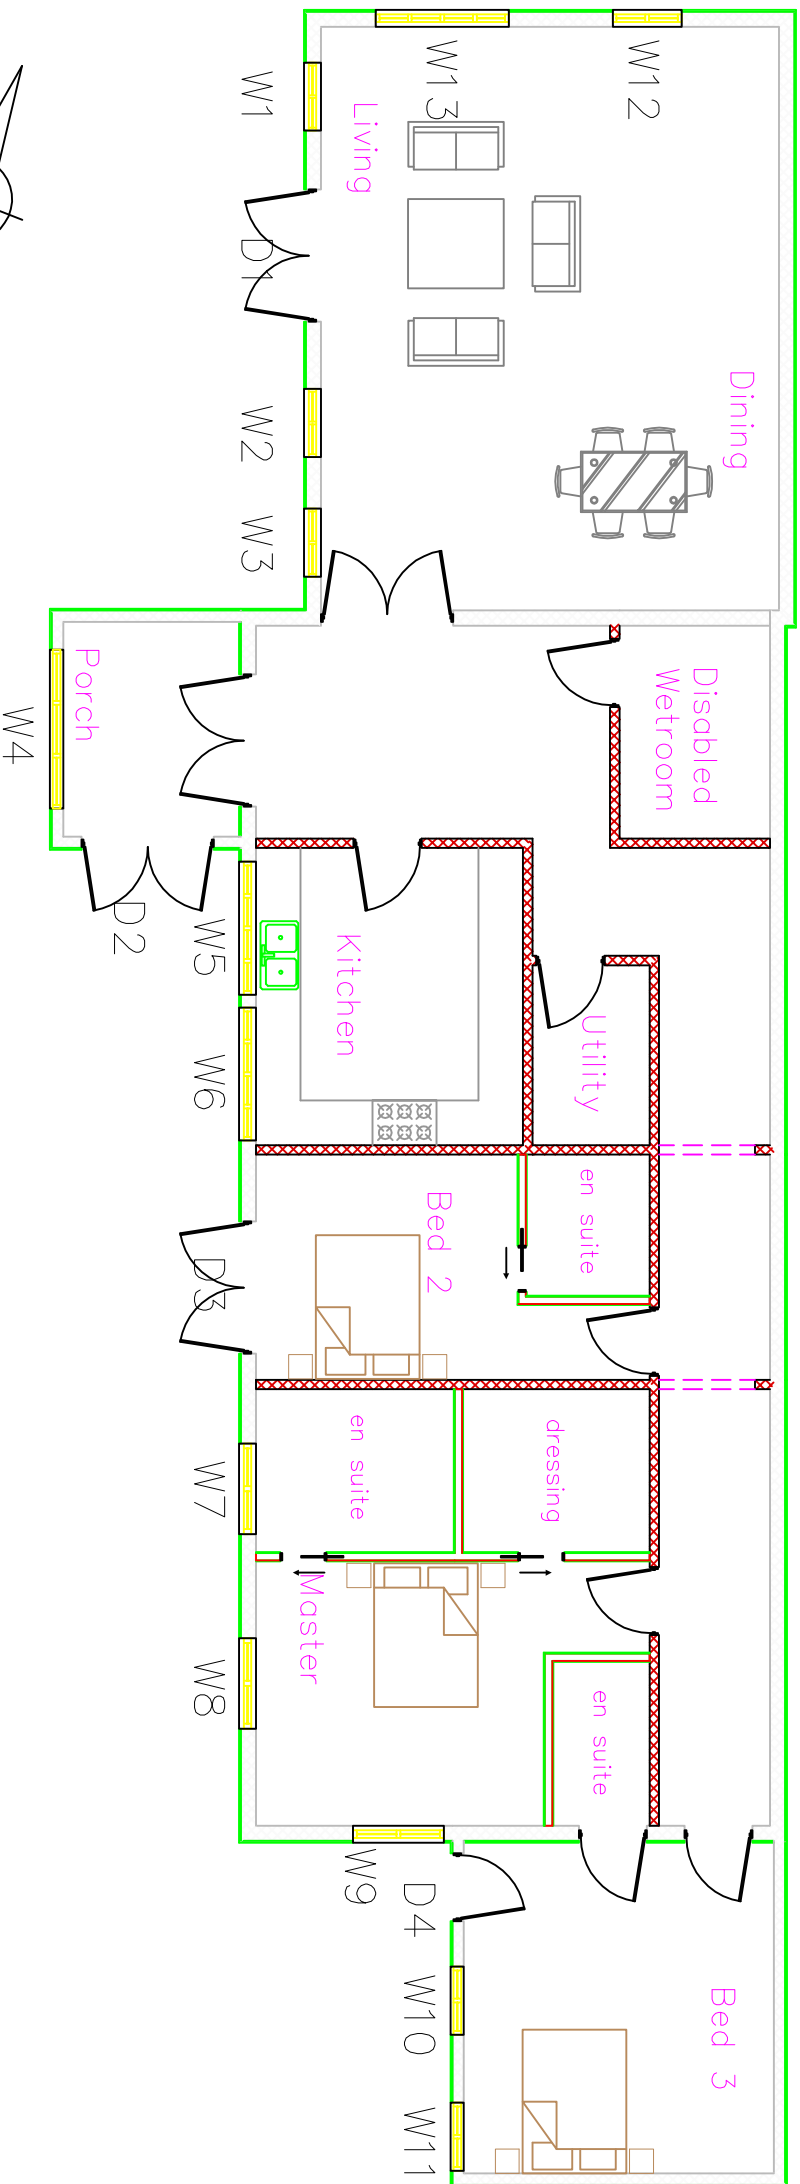

WINDOW AND DOOR SCHEDULE

	Lw	X	h1
W1-3	-	910	X 900
W4	-	2100	X 1500
W5-6	-	1760	X 1100
W7-8	-	1200	X 900
W9	-	1200	X 900
W10-11	-	900	X 1200
W12	-	910	X 750
W13	-	1770	X 1040
D1	-	1760	X 2100
D2-3	-	1720	X 1750
D4	-	900	X 2100

ROOM SIZES

Living/Dining	-	6360	X	4920
Kitchen	-	3930	X	3530
Disabled wetroom	-	2815	X	1990
Utility	-	2400	X	1550
Porch	-	2840	X	2325
Master Bedroom	-	5780	X	5200
Bedroom 2	-	3000	X	5200
Bedroom 3	-	4375	X	4100

WALL WIDTHS
ALL EXTERNAL WALLS - EXISTING 225mm, PROPOSED 225mm
INTERNAL WALLS - 125mm WIDTH

Ex GIA 182.2 sq m
Converted GIA xxxxxx sq m = 3 bed 5 person
GIA @ 2.3m = xxxxxx sq m = 100%

