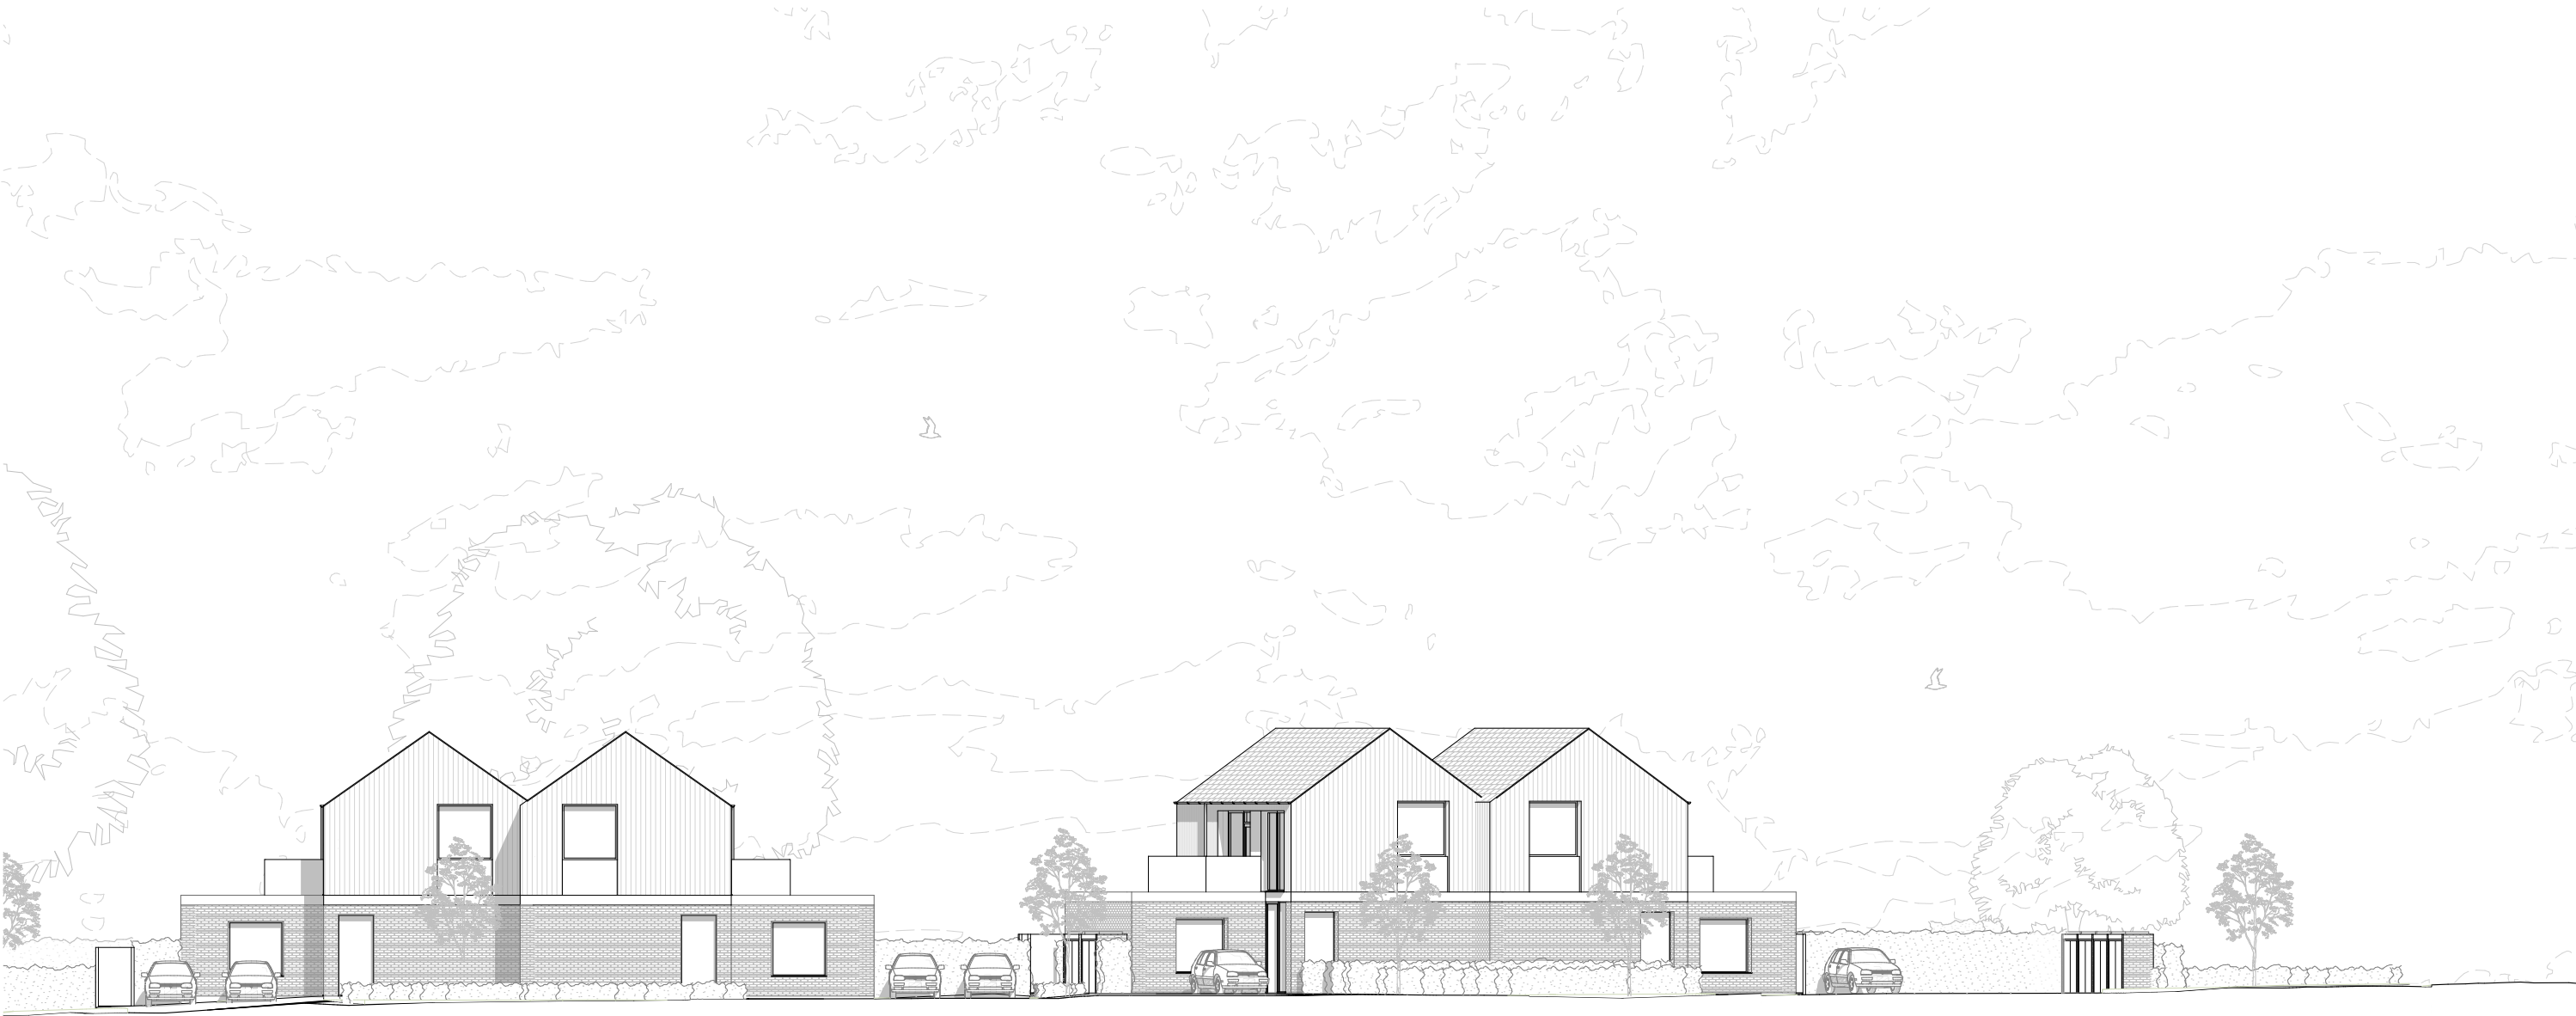


rev.	date	changes description	status	issued by							project	originator	volume	level	type	role	number											
P01	22/12/2023	PLANNING ISSUE	S1	P01	024810m			RE-FORMAT this drawing is the copyright of Re-Format LLP and may not be copied, altered or reproduced in any way or passed to a third party without written authority. All dimensions subject to site survey and site verification. Do not scale for construction ©			www.re-format.co.uk mail@re-format.co.uk +44 (0)1730 778778			drawn by RP checked by MS			date created 22/12/2023 scale at A3 1:200			project title 46 Warblington Road document title Proposed Site Section 02c			project 23034 - RFT - 00 - ZZ - DR - A - 0305			status S1 suitability description Suitable for Co-ordination revision P01		