


J08 No. CMS2798

FILE LOCATION: H:\Engineering\CELT Projects\Waterhoolville\2022_01 Morelands School Phase 3\Drawings\ACAD\Current\CMS2798-HBC-2022_01-DD.dwg

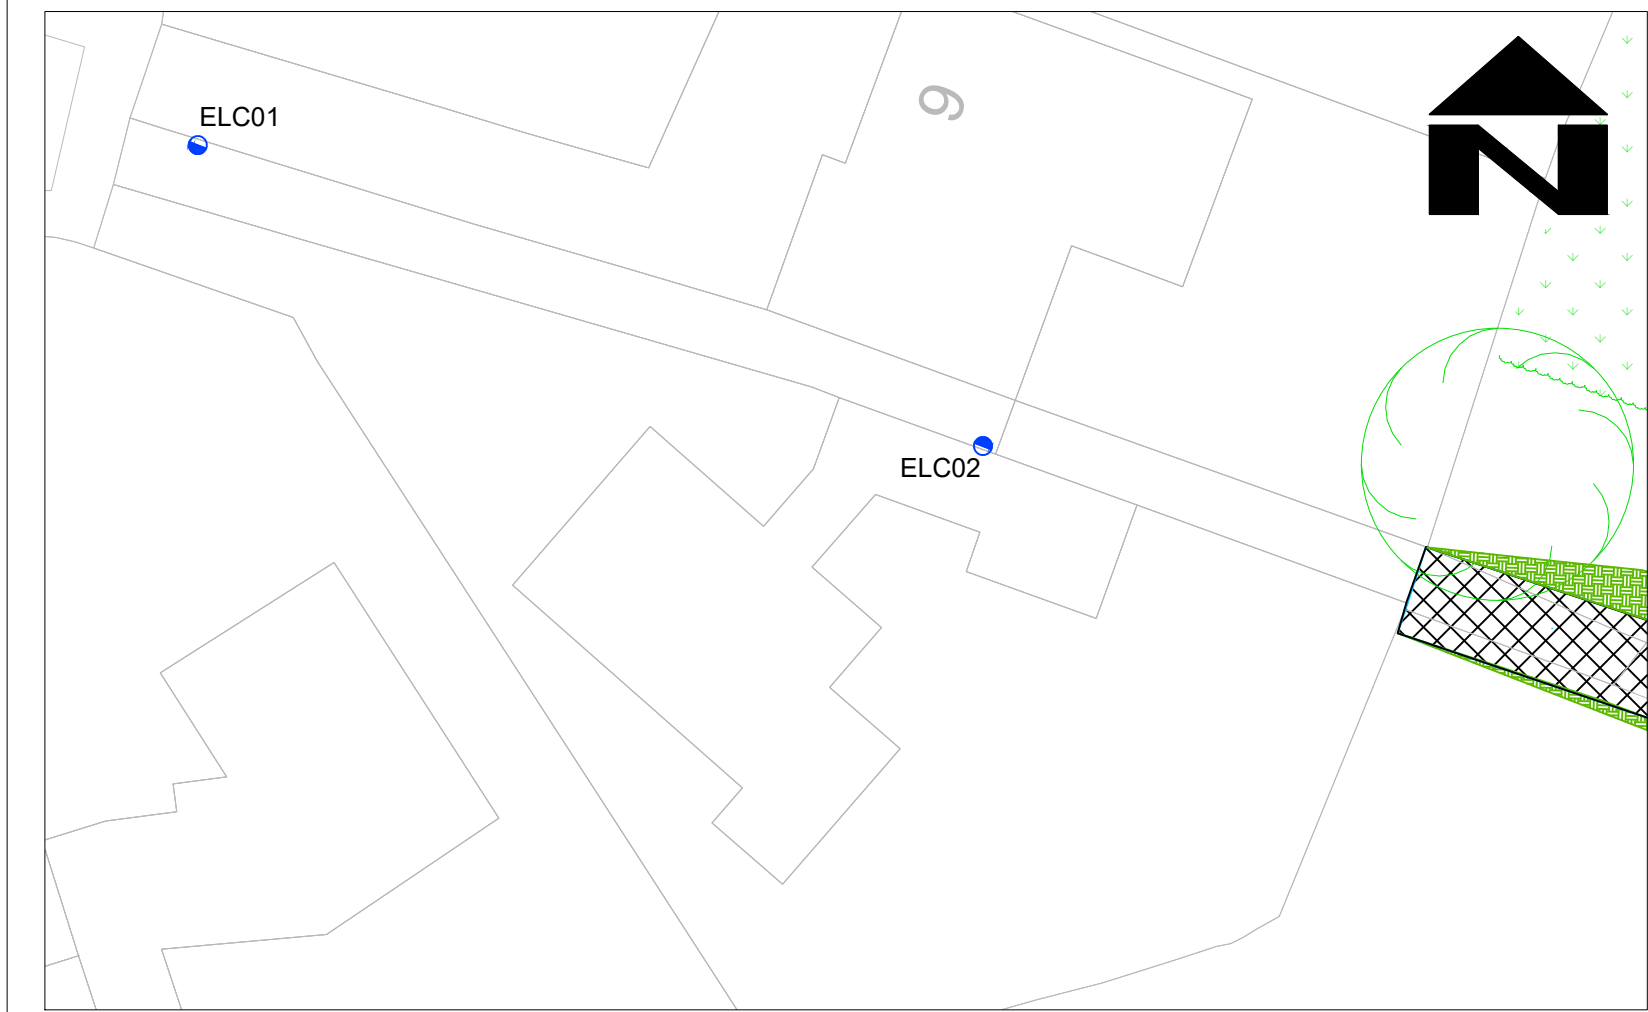

- NOTES
1. CONTRACTORS RESPONSIBILITY TO PRINT TO CORRECT SCALE
 2. ALL DIMENSIONS ARE IN METRES UNLESS OTHERWISE STATED
 3. THE CONTRACTOR SHALL BE AWARE OF ALL STATUTORY UNDERTAKERS PLANT THAT MAY BE LOCATED WITHIN THE SITE
 4. ALL WORKS TO BE CARRIED OUT IN ACCORDANCE WITH THE SPECIFICATION REFERRED TO IN THE CONTRACT DOCUMENTS AND THE APPROPRIATE STANDARD DETAIL DRAWINGS
 5. ANY DISCREPANCIES SHOULD BE REPORTED TO THE OVERSEEING ORGANISATION IMMEDIATELY SO THAT CLARIFICATION CAN BE SOUGHT PRIOR TO THE COMMENCEMENT OF WORK
 6. THE NORTH POINT POSITION SHOWN ON THIS DRAWING HAS BEEN LOCATED AS ACCURATELY AS POSSIBLE BUT IS ONLY INDICATIVE OF TRUE NORTH

- LEGEND
- PROPOSED TYPE 1A FOOTPATH IN ACCORDANCE WITH STANDARD DETAIL DWG:HCC11/C/045/B
 - PRECAST CONCRETE EDGING IN ACCORDANCE WITH STANDARD DETAIL DWG:HCC11/C/045/B
 - LANDSCAPE REINSTATEMENT
 - RURAL TYPE 4 FOOTWAY RESURFACING IN ACCORDANCE WITH STANDARD DETAIL DWG:HCC11/C/050/B
 - FOOTWAY REPLACED WITH TOPSOIL, GRASS & SEED
 - EXISTING LIGHTING COLUMN TO REMAIN AND NO. (POSITION IS CENTRE POINT OF CIRCLE)
 - PROPOSED LIGHTING COLUMN AND NO. (POSITION IS CENTRE POINT OF CIRCLE)
 - EXISTING STREET LIGHTING TO BE REMOVED BY LIGHTING CONTRACTOR
 - EXISTING LITTER BIN TAKE FROM STORAGE AND INSTALL IN NEW LOCATION

SAFETY, HEALTH AND ENVIRONMENT INFORMATION

Hazards and risks normally associated with the works detailed on this drawing are not specifically noted.

SPECIAL CONSIDERATIONS AND POTENTIAL RISK/HAZARDS SHOWN THUS

FURTHER INFORMATION CONTAINED IN RISK REGISTER WITHIN CONTRACT

Havant
BOROUGH COUNCIL

Public Service Plaza
Civic Centre Road
Havant, Hampshire PO9 2AX
Telephone: 023 9244 6019
Email: celt@havant.gov.uk
Internet: www.havant.gov.uk

CELT Civil Engineering & Landscape Team

CLIENT

Hampshire
County Council

TIM LAWTON BEING: P.E.C.E., F.C.I.T.,
ASSISTANT DIRECTOR OF UNIVERSAL SERVICES,
THE CASTLE, WINCHESTER.

SCHEME

**MORELANDS PRIMARY PHASE 3
ACCESSIBILITY IMPROVEMENTS**

DRAWING TITLE

GENERAL ARRANGEMENT

SCALE @ A1 1:250	DESIGNED/DRAWN SI	CHECKED SM	APPROVED SW
ORIGINAL SIZE A1	DATE 18/09/2023	DATE 20.10.2023	DATE 26.10.2023

DRAWING NUMBER				SERIES TOTAL
CUSTOMER NUMBER	ORIGINATOR	PROJECT NR	TYPE	ID.SERIES
CMS2798-	HBC	-2022_01	- DD-	00012
				REV

REPRODUCED FROM THE ORDNANCE SURVEY MAPS WITH THE PERMISSION OF THE CONTROLLER OF HER MAJESTY'S STATIONERY OFFICE. CROWN COPYRIGHT IS UNAUTHORISED REPRODUCTION INFRINGEMENTS CROWN COPYRIGHT AND MAY LEAD TO PROSECUTION OR CIVIL PROCEEDINGS. HAVANT BOROUGH COUNCIL, 10019217

REV	AMENDMENTS	DATE	CAD	CHKD	APPD