




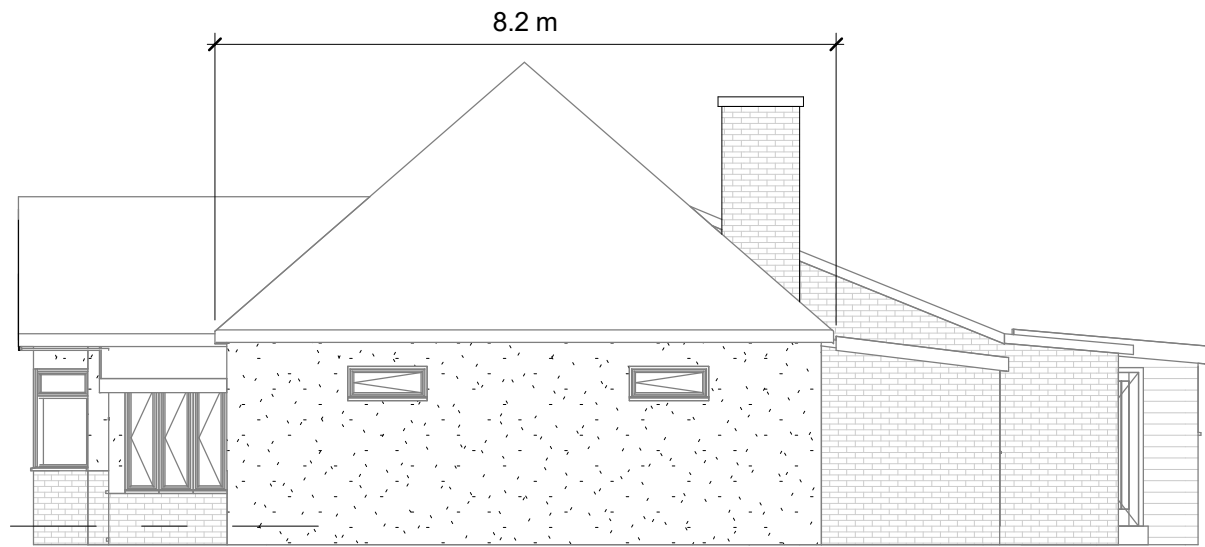


Existing Elevation-Right side

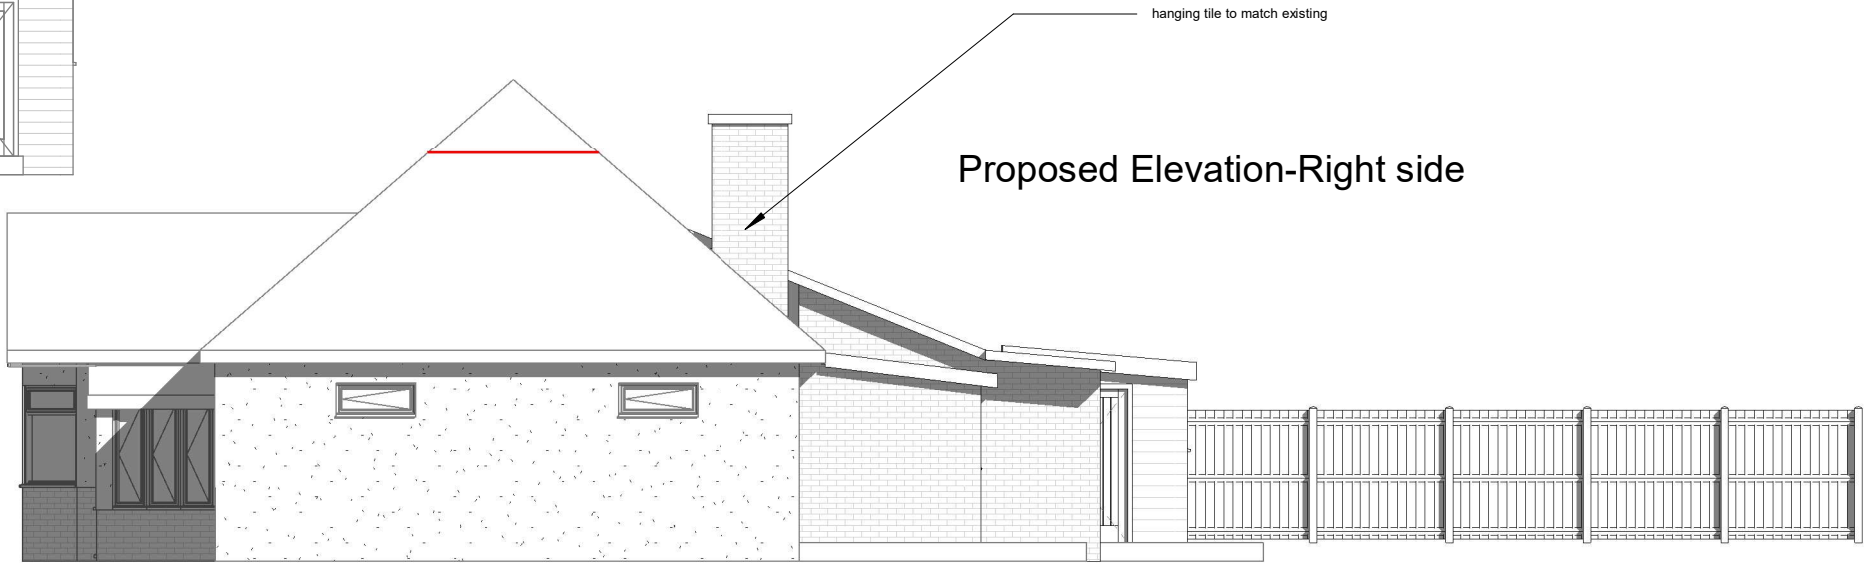

Proposed Elevation-Right side

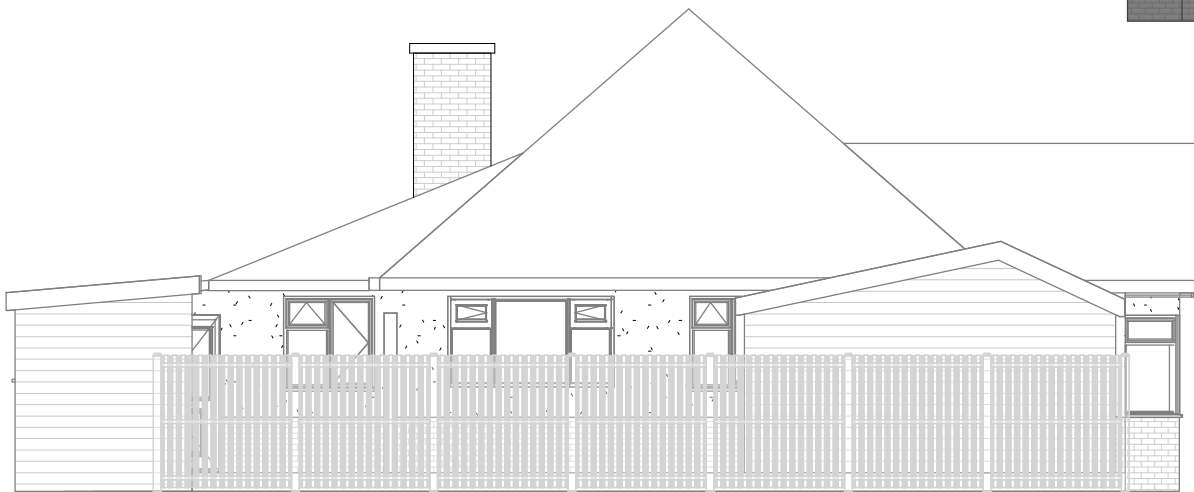

Existing Elevation-Left side

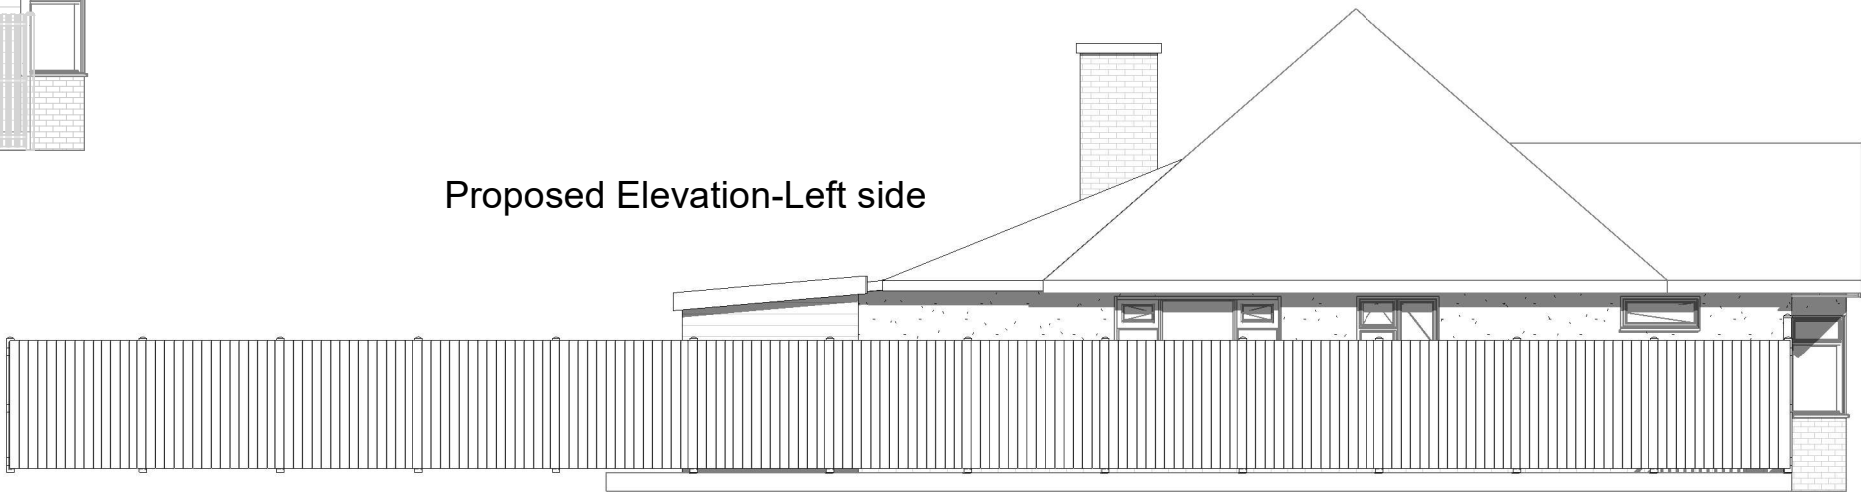

Proposed Elevation-Left side



|       |  |    |
|-------|--|----|
| 1:500 |  | 50 |
| 1:200 |  | 20 |
| 1:100 |  | 10 |
| 1:50  |  | 5  |

All measurement to be checked on site prior to any comment

| Parkers Design Limited - The Studio @ 90, PO9 2PR |  | www.pexd.co.uk - info@parkersdesign.com - 07776 008822 |

|         |                                   |  |                    |            |                |         |     |
|---------|-----------------------------------|--|--------------------|------------|----------------|---------|-----|
| PROJECT | 11 Kings Road Cowplain<br>PO8 8UR |  | CLIENT<br>Nutbrown |            |                |         |     |
|         |                                   |  | Date               | Issue Date | Scale (@ A3)   | 1 : 100 |     |
| SHEET   | Elevations-Right/Left side        |  | Drawn by           | SW         | DRAWING NUMBER |         | REV |
|         |                                   |  | Checked by         | SR         | P 3            |         |     |