

Antenna Aperture ID	Proposed 4G/5G Bearing
A1	0°
A2	0°
B1	120°
B2	120°
C1	240°
C2	240°

NOTES:
1. ALL DIMENSIONS IN MM UNLESS OTHERWISE NOTED.

Master:	MBNL / E:	Project:	Purpose of Issue:	Issue:
M001	MBNL	3UK DNSW	Planning	A
Date:	06/05/2023	Revision / Upgrade Description:		
Drawn:	CDN	First Issue - Site nomination dated: TBC		
Checked:	DH			
Approved:	SD			

CK Hutchison Networks (UK) Limited

Green Park
450 Longwater Avenue
Reading
RG30 3UR

Design Consultant & Principal Contractor:

WHP

WHP Telecoms
Unit 1 Maple Park,
Low Fields Avenue, Leeds
LS12 6HH

Tel: 01133023550
e-mail: info@whptelecoms.com

Site Name:

EAGLE AVENUE STREETWORKS

Site ID:

HVT22359

Address:

EAGLE AVENUE, WECOCK,
COWPLAIN, HAVANT, HAMPSHIRE,
ENGLAND,
PO8 9XP

Title:

260 PROPOSED ELEVATION

Project:

3UK DNSW

Purpose of Issue:

PLANNING


EE Cell ID:	MBNL Cell ID:	Cell ID:
32869	PO0932	HVT065

Master Drawing No:

HVT22359_M001

Issue:

A

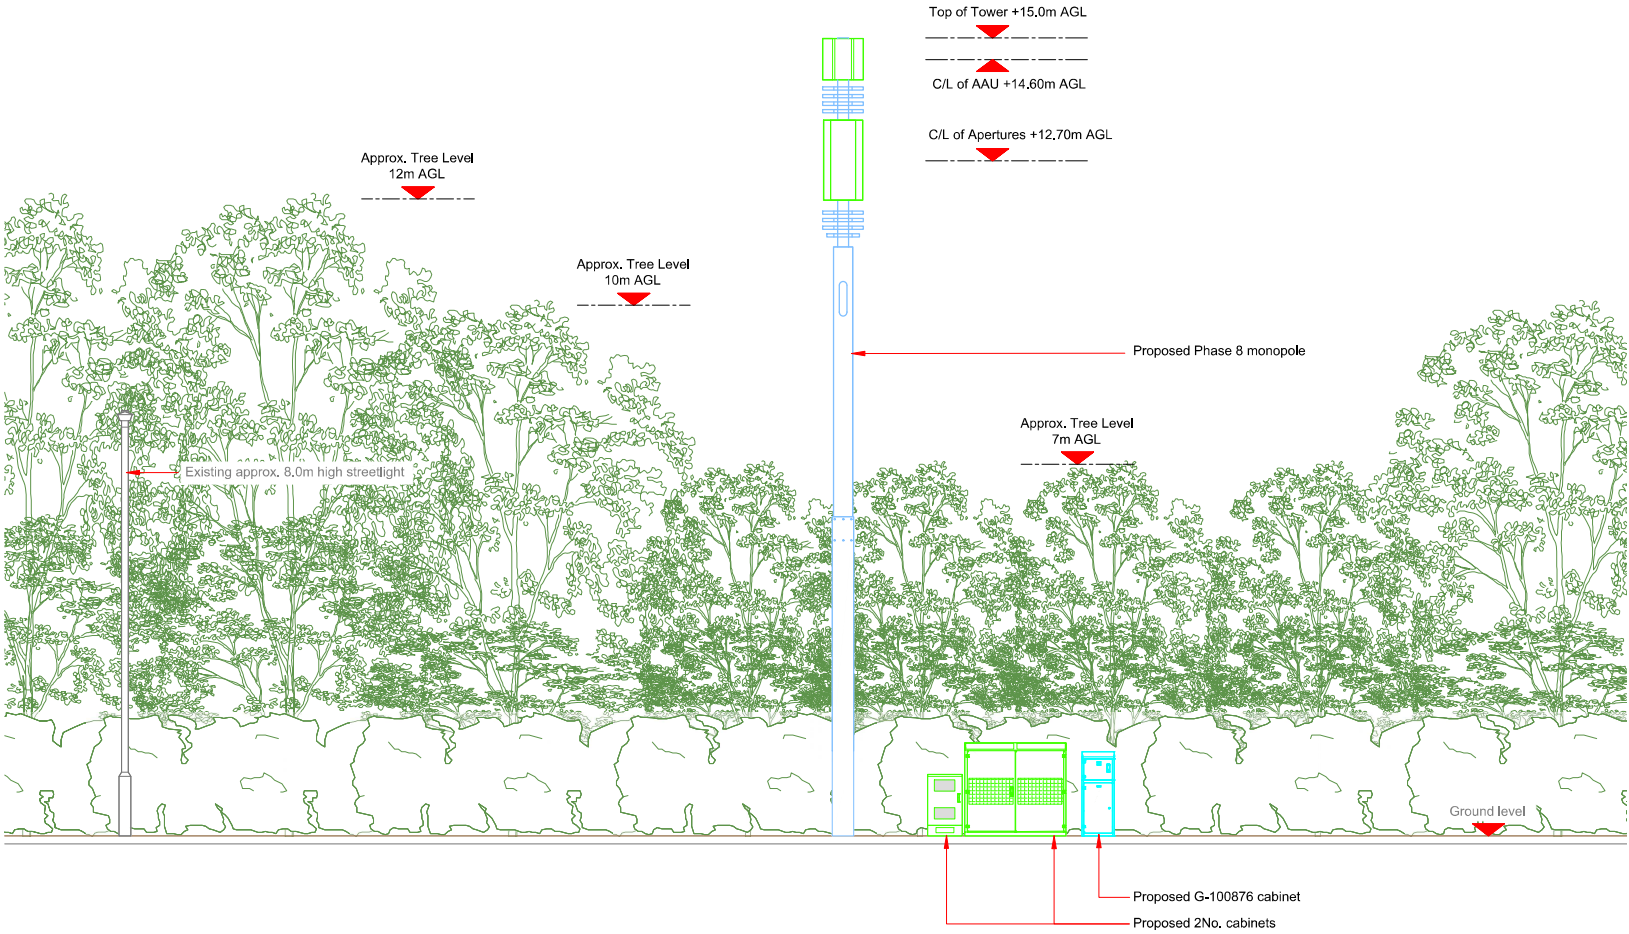

PROPOSED ELEVATION

0 1:100 2m 4