01

02

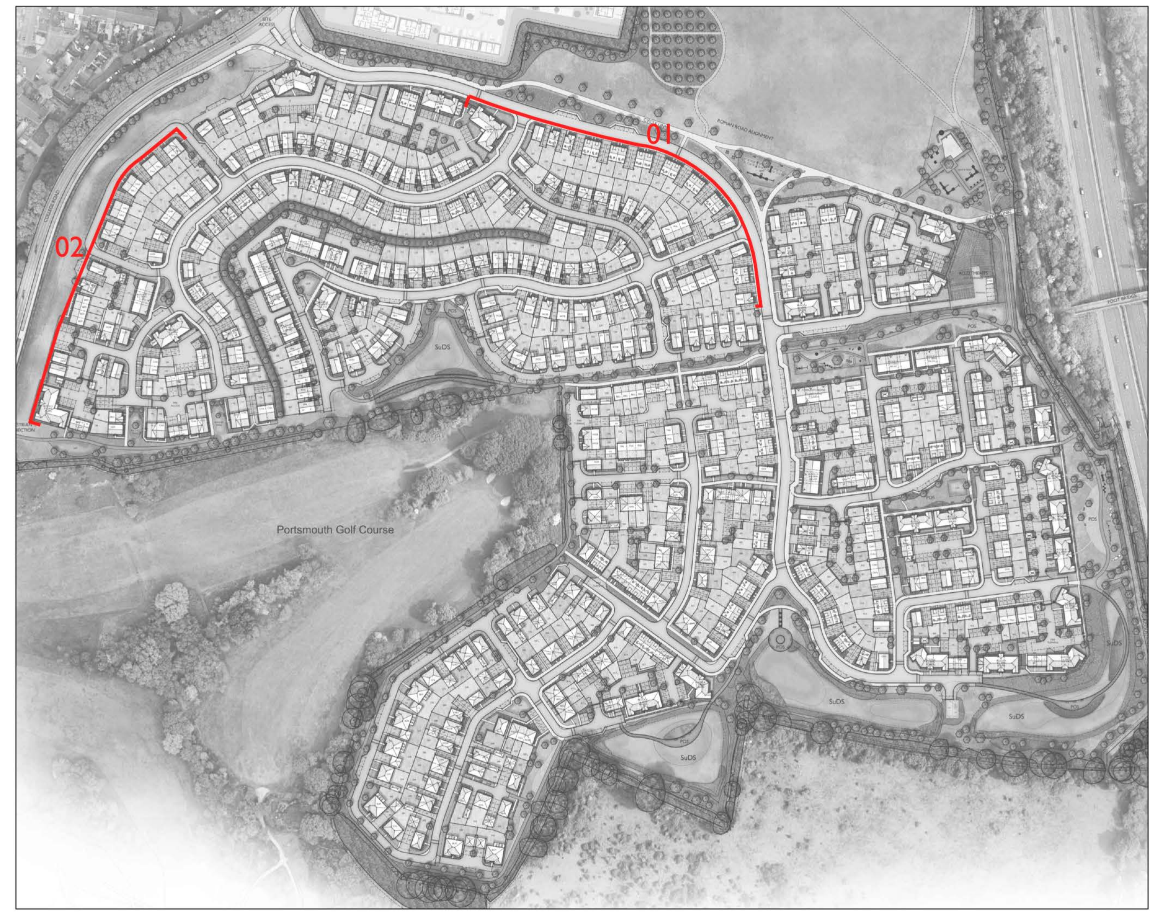

Location Plan (Not to Scale)

FOR DETAILED LEVELS PLEASE SEE RCP ENGINEERING PLANS

Scale @ 2300 x 841:

0 1 2 3 4 5m

Scale 1:100

Rev	Date	Drawn	Checked

Date: MAY 2023

Drawn by : LRD Checked by : BB

Drg No: CB_62_265_SPR_SS_02 Rev:

Project: CAMPDOWN, PURBROOK, PORTSMOUTH

Title: SPINE ROAD STREET SCENES

Client: dandara

COOPERBAILLIE

Please note these drawings are not for construction but for concept design and planning applications purposes only.

Cooper Baillie Limited - Connaught House, 24 Guildford Road, Bagshot, Surrey GU19 5JN - Telephone 01276 450039 - www.cooperbaillie.co.uk

This drawing and the works depicted are the copyright of Cooper Baillie Ltd. and may not be reproduced or amended except by written permission. No liability will be accepted for amendments made by other persons.