


170 Barncroft Way PO9 3AL

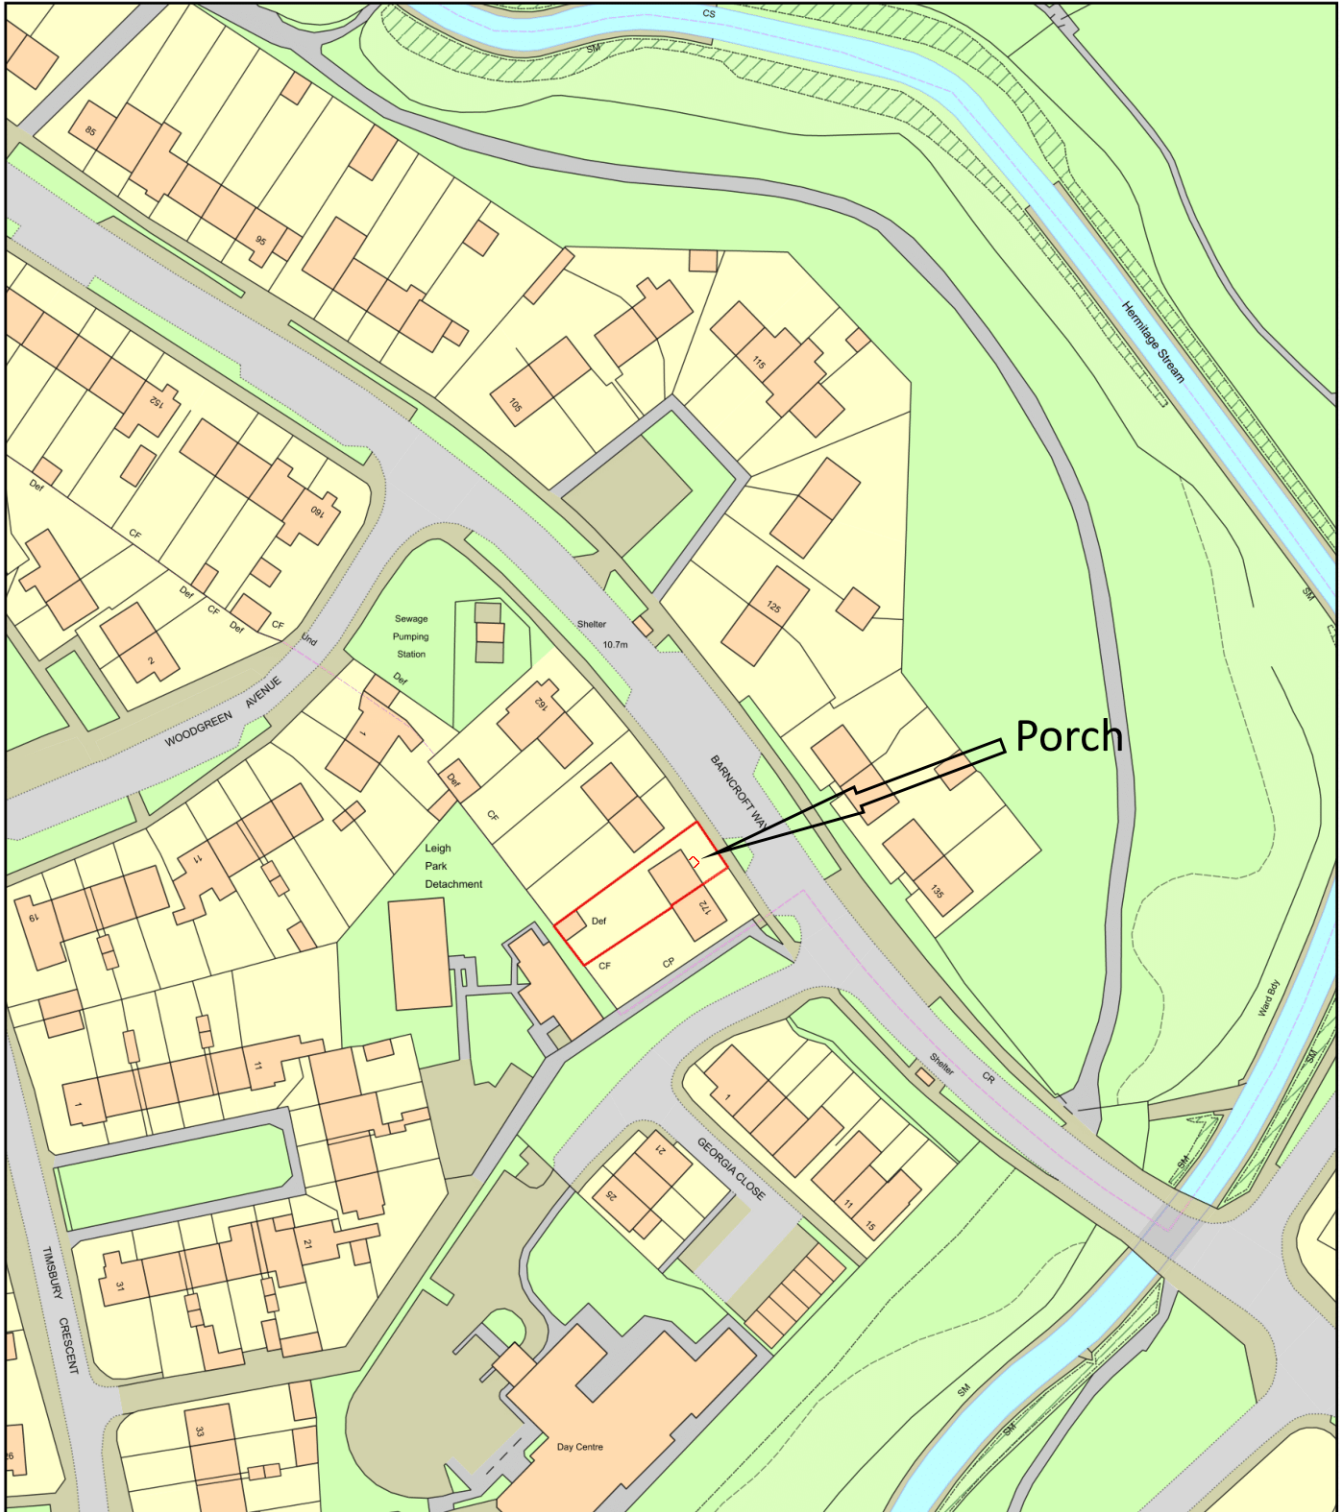

0 50
Metres



Plan Produced for: Nabeel Al-Dawoodi

Date Produced: 09 Apr 2023

Plan Reference Number: TQRQM23099074052349

Scale: 1:1250 @ A4