



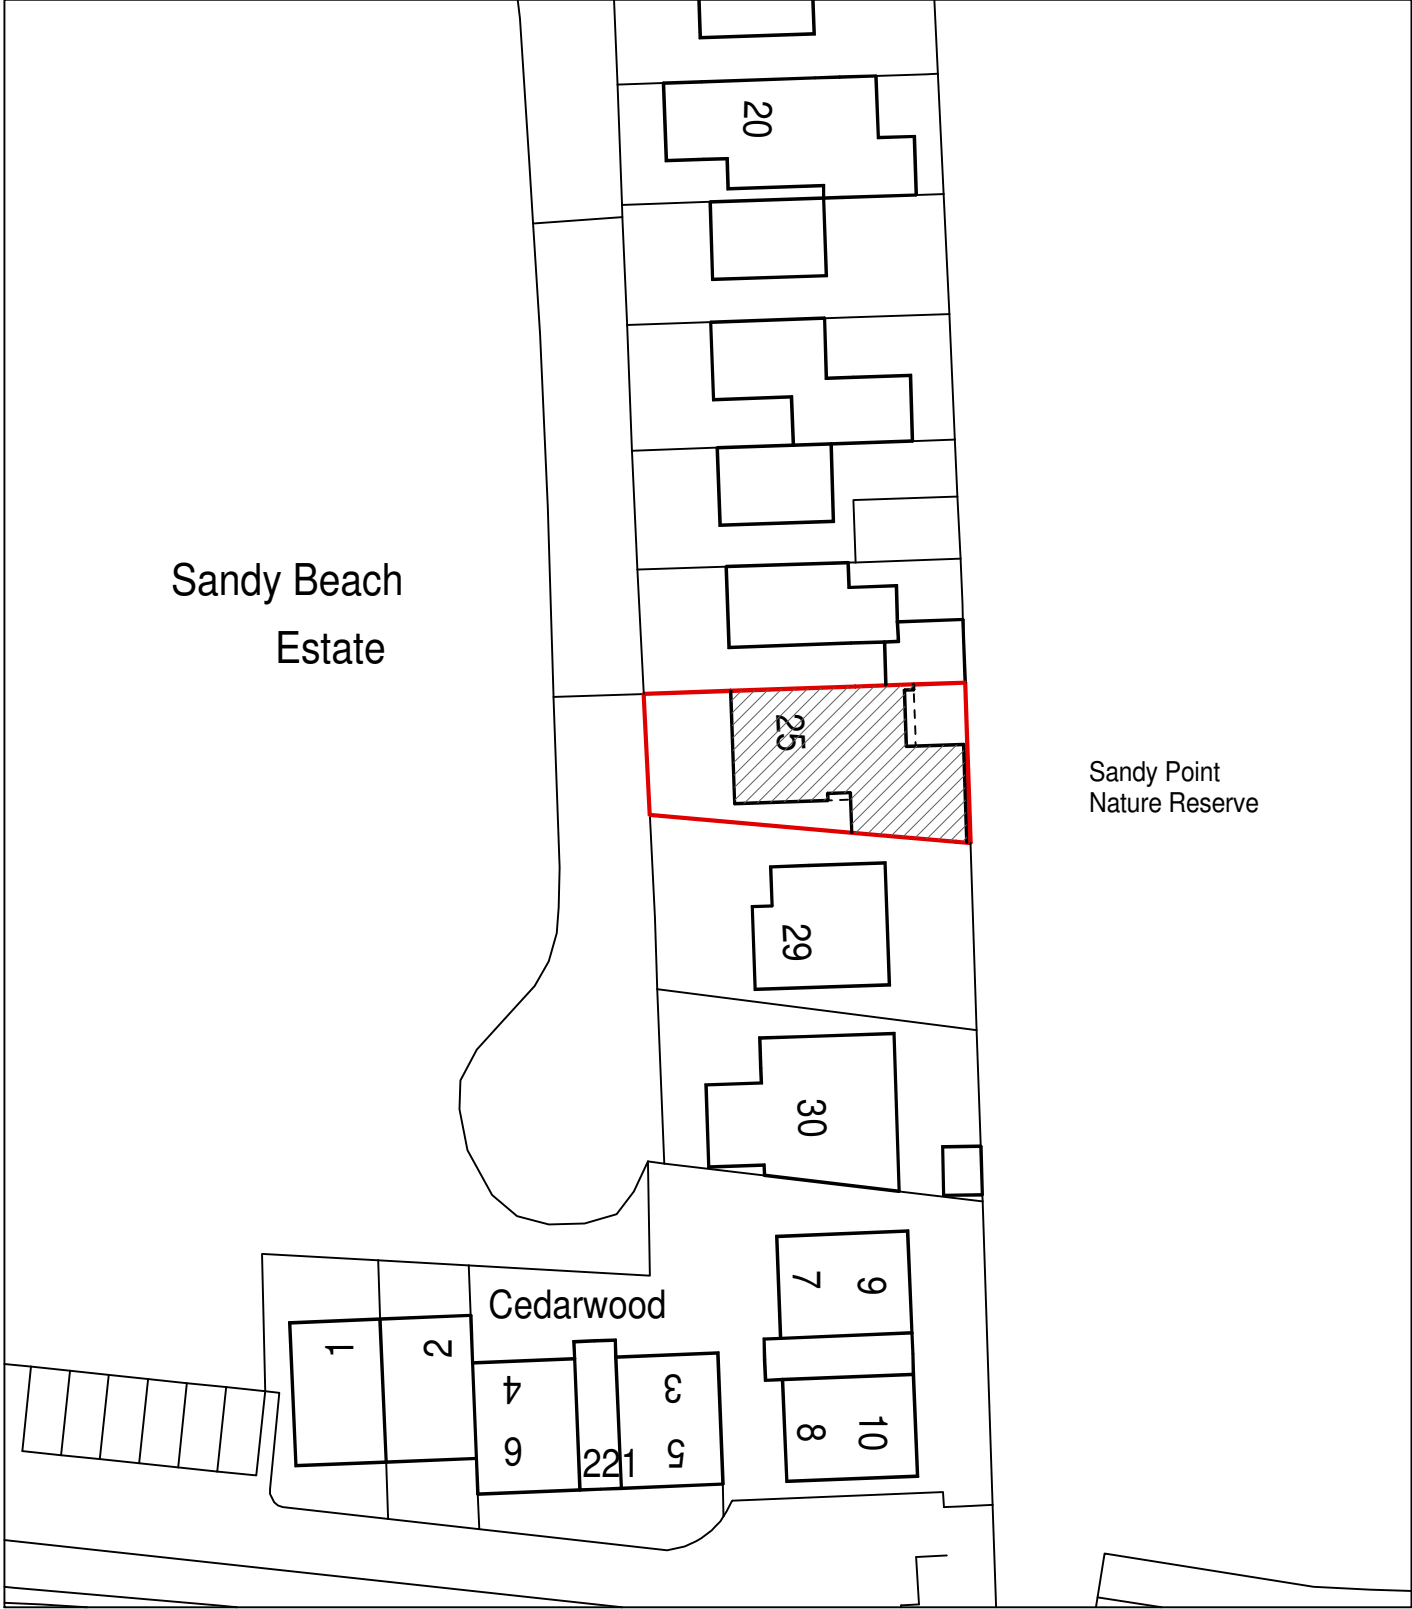


Ordnance Survey (c) Crown Copyright 2022. All rights reserved. Licence number 100022432

Proposed Block Plan 1/500

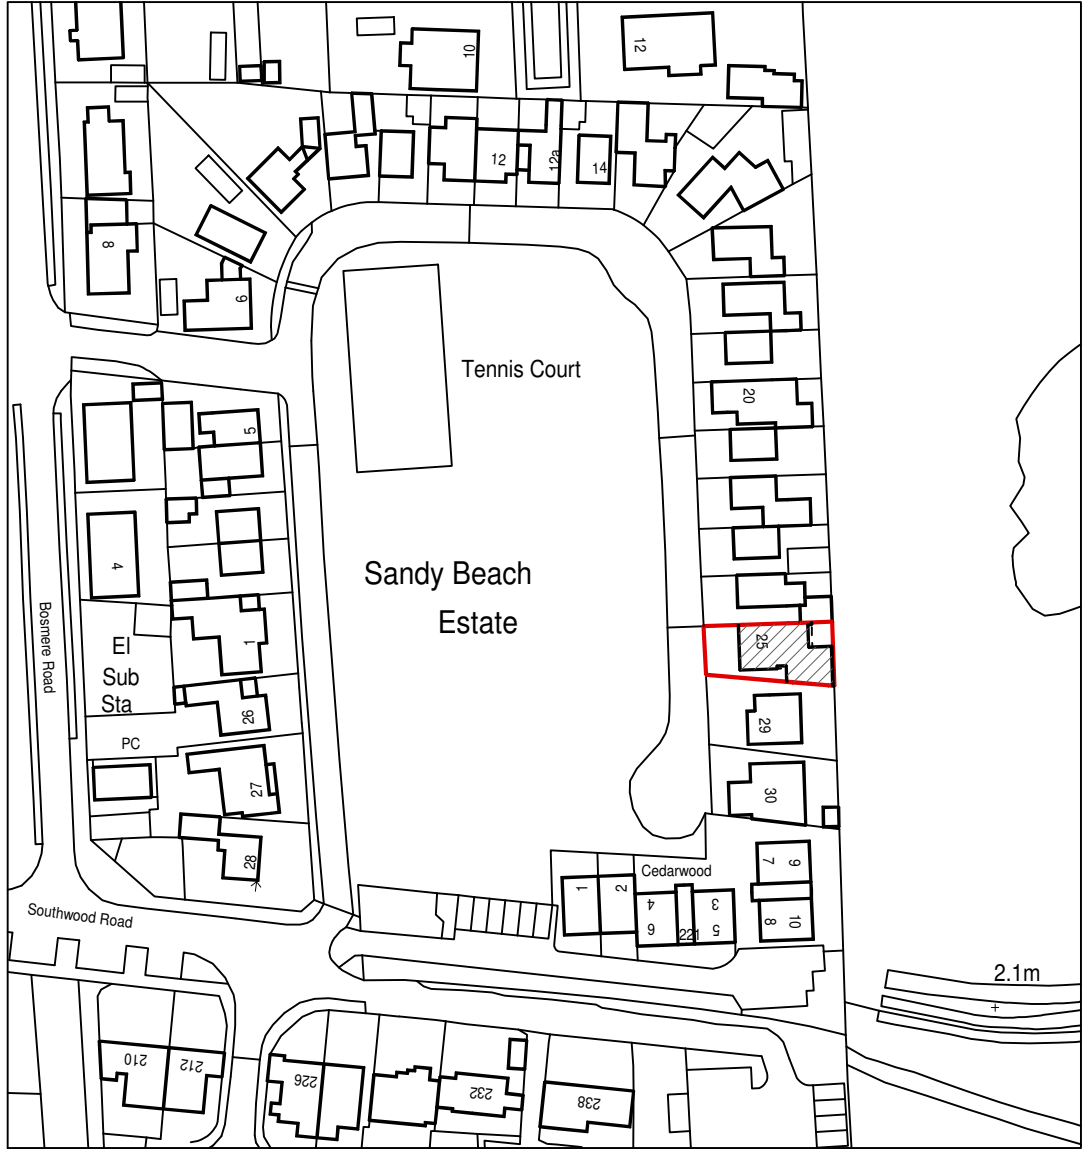

Ordnance Survey (c) Crown Copyright 2022. All rights reserved. Licence number 100022432

Proposed Location Plan 1/1250

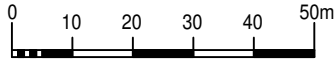

This drawing is the copyright of the Architect and must not be reproduced without permission, except by the Local Planning Authority for planning purposes. Figured dimensions to be taken in preference to scaled. Dimensions to be checked on site before work commences. No deviation from this drawing will be permitted without the prior written consent of the Architect. Ground floor slabs, foundations, structure, etc., and all work below ground is shown provisionally and inspection of ground conditions is essential prior to work commencing. Reassessment is essential when the ground conditions are apparent and redesign may be necessary in the light of soil conditions found. The responsibility for establishing the soil and subsoil conditions rests with the Contractor.	drawing	revisions				date	
		drawing no.	rev.	date	scale(s)	sheet size	
	PROPOSED BLOCK & LOCATION PLANS		22203/201	A	DEC 2022	1:500, 1:1250	A4
	project	client					
		MR. & MRS. FIELD					
Jeffrey Douglas Chartered Architect  ■ 114 Havant Road ■ Hayling Island ■ Hampshire ■ PO11 0LJ ■ Tel: (023) 9246 8889 ■ E-mail: jdd@jeffreydouglas.co.uk							