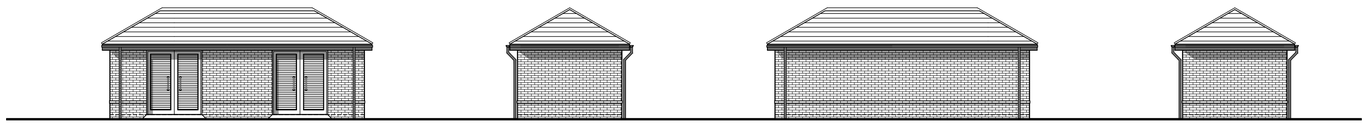

FRONT ELEVATION

SIDE ELEVATION

REAR ELEVATION

SIDE ELEVATION

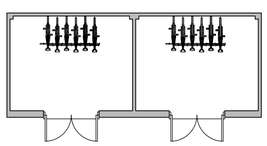

FLOOR PLAN

Housetype Name:	CYCLE STORE		
Occupancy:			
Gross Area ft²:	Gross Area m²:	Net Area ft²:	Net Area m²:

For Colours of Material See External Finishes Layout (CB_62_265_008)	
Primary Material:	STRETCHER BOND MASONRY BRICKWORK.
Feature Material:	
Architectural Detail:	PROJECTING STRING STRETCHER COURSE WITH 15 MM OVERHANG.
Window & Door Frames:	
Fascia, Soffit & Bargeboard:	GREY UPVC BOXED EAVES ROOFING SYSTEM.
Architectural Ornaments:	
Guttering & Drainage:	BLACK UPVC DRAINAGE SYSTEM.

Plot Numbers:

336 - 347

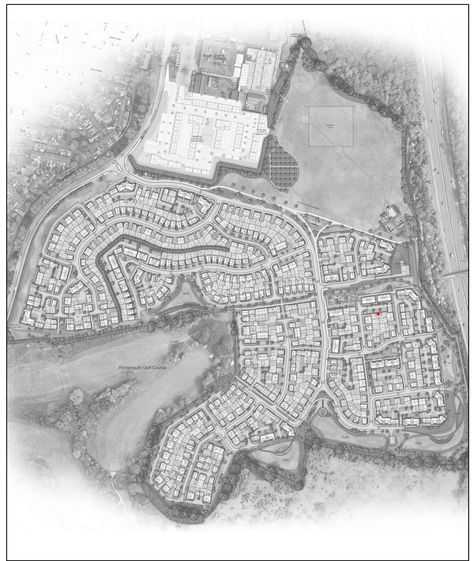

Location Plan (Not to Scale)

Scale @ A1:

0 1 2 3 4 5m

Scale 1:100

Rev	Date	Drawn	Checked

Date: MAY 2023

Drawn by : RKDB Checked by : BB

Drg No: CB_62_265_CYC_02 Rev:

Project:

CAMPDOWN, PURBROOK, PORTSMOUTH

Title:

CYCLE STORE
FLOOR PLANS & ELEVATIONS

Client:

dandara

COOPERBAILLIE

Cooper Baillie Limited - Connaught House, 24 Guildford Road, Bagshot, Surrey GU19 5JN - Telephone 01276 450039 - www.cooperbaillie.co.uk
This drawing and the works depicted are the copyright of Cooper Baillie Ltd. and may not be reproduced or amended except by written permission. No liability will be accepted for amendments made by other persons.