



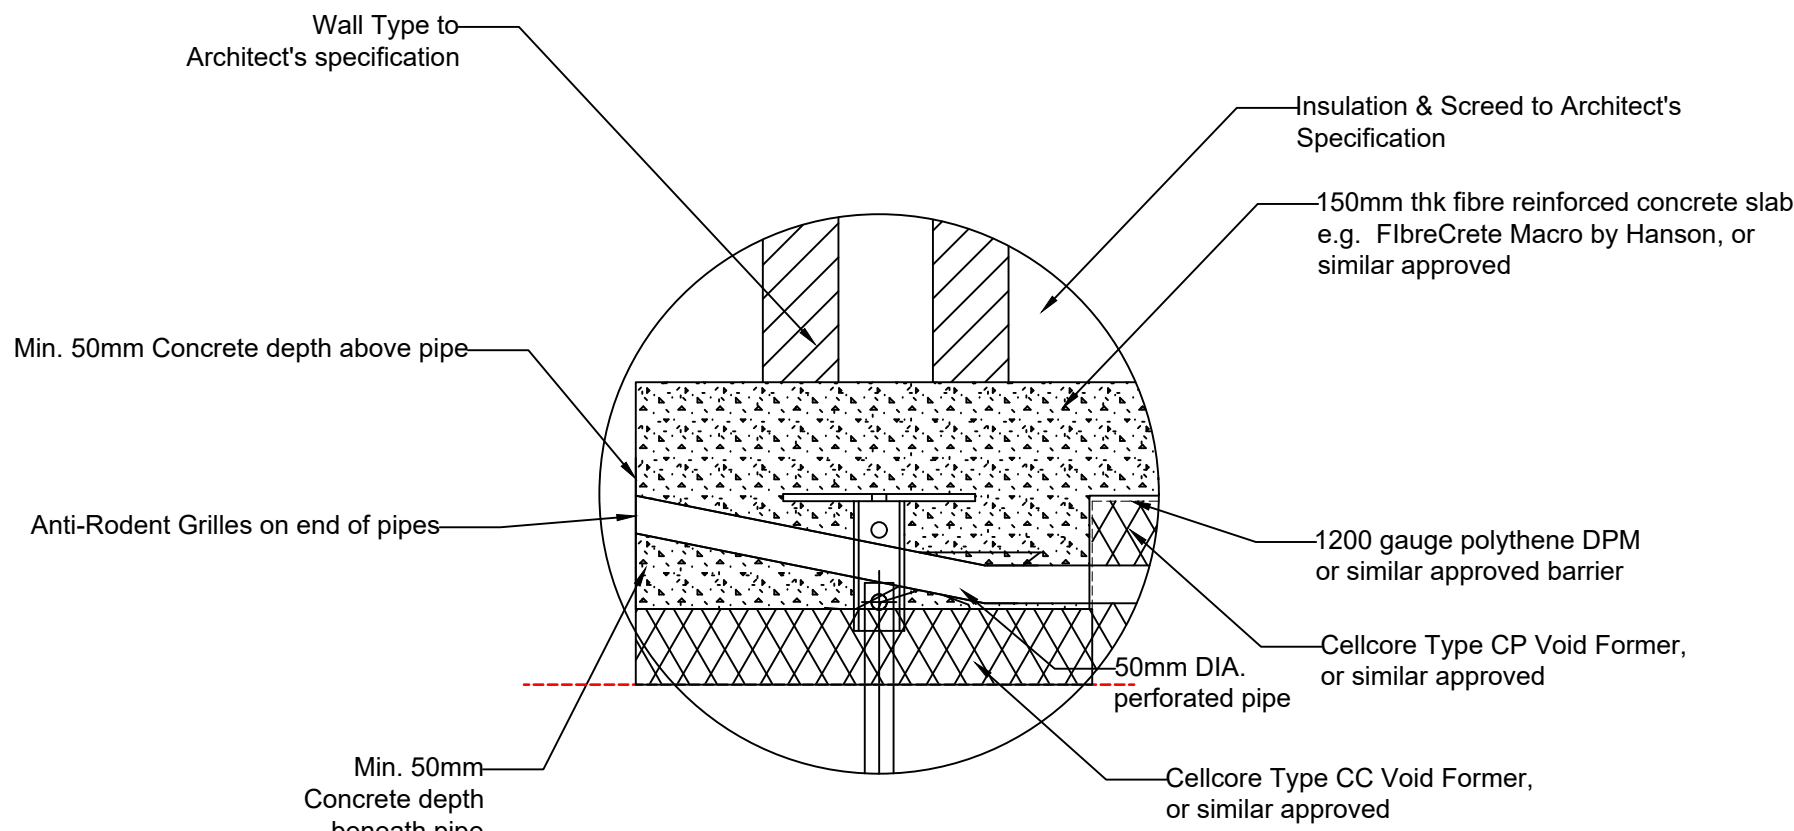


DETAIL A

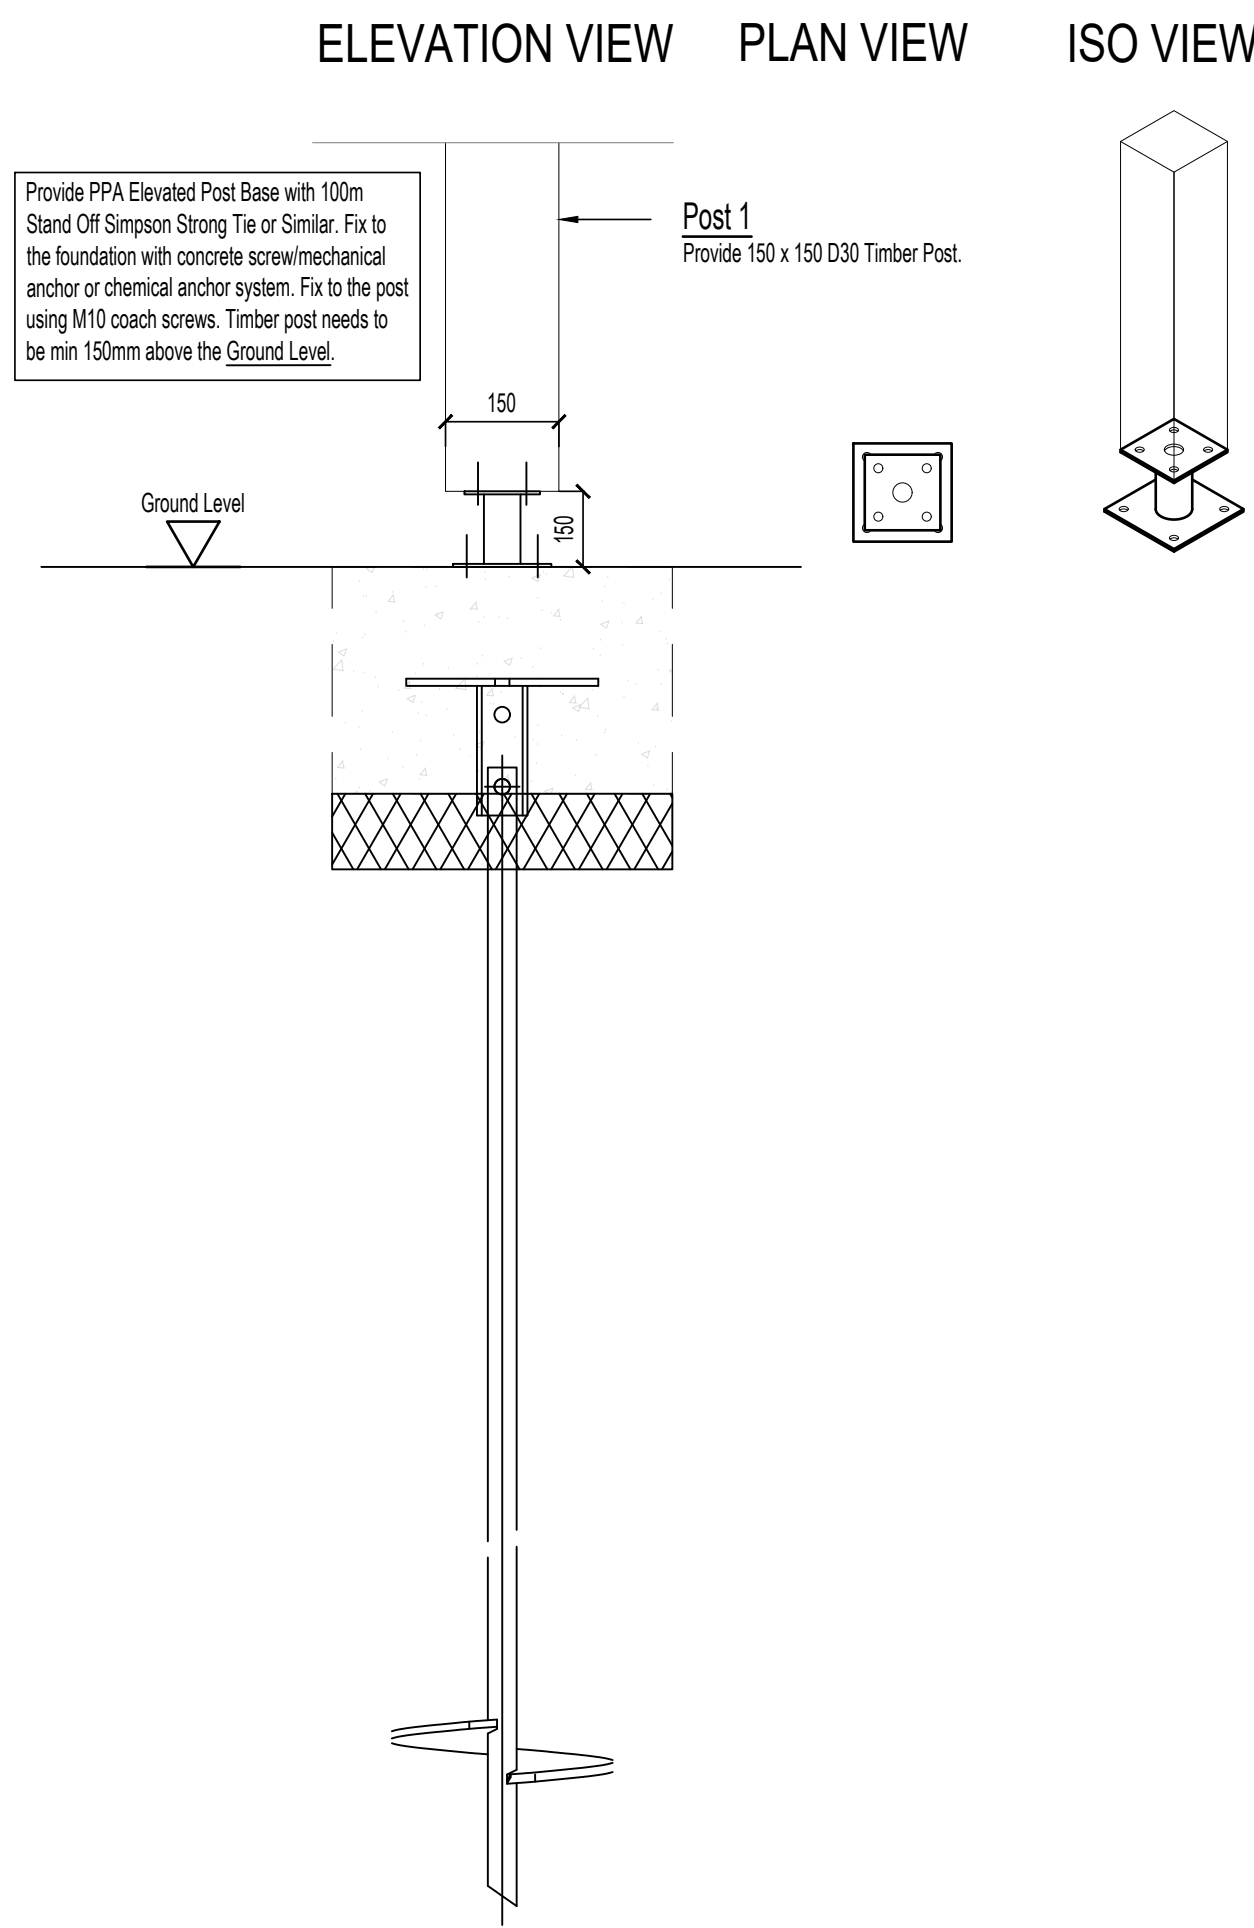


TIMBER POST BASE DETAILS

Scale 1:10

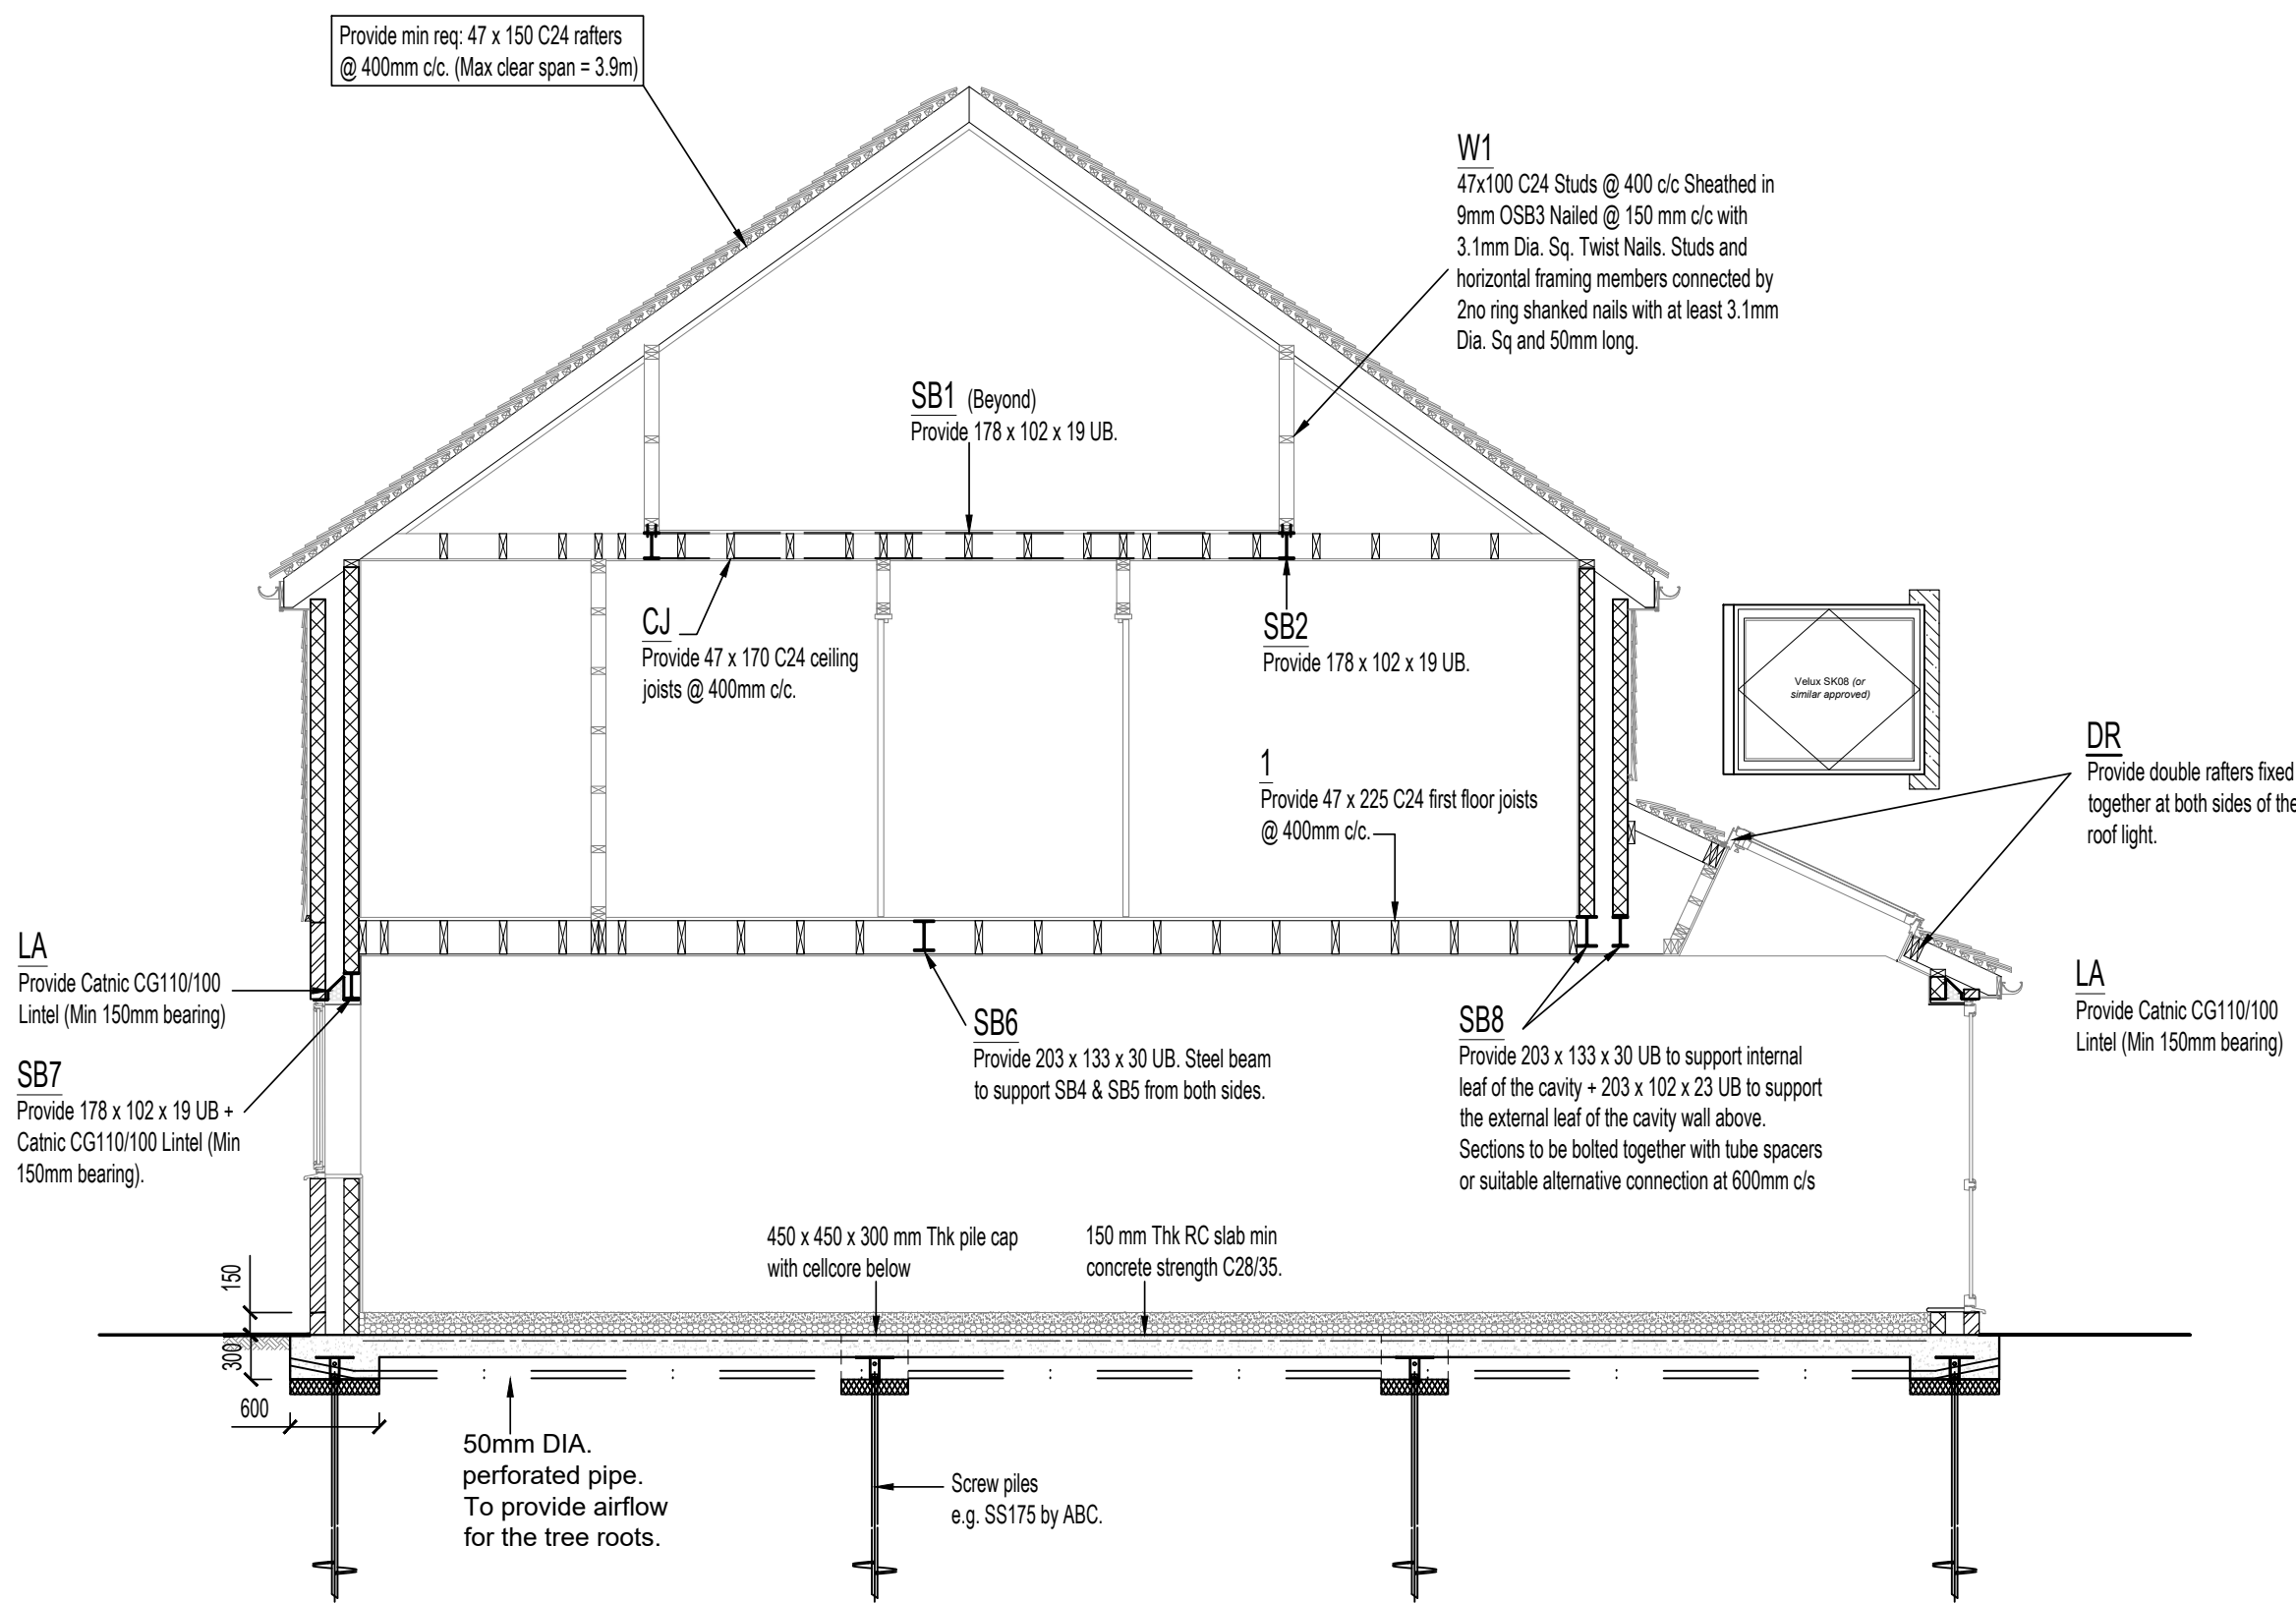

SECTION B-B

Scale 1:50

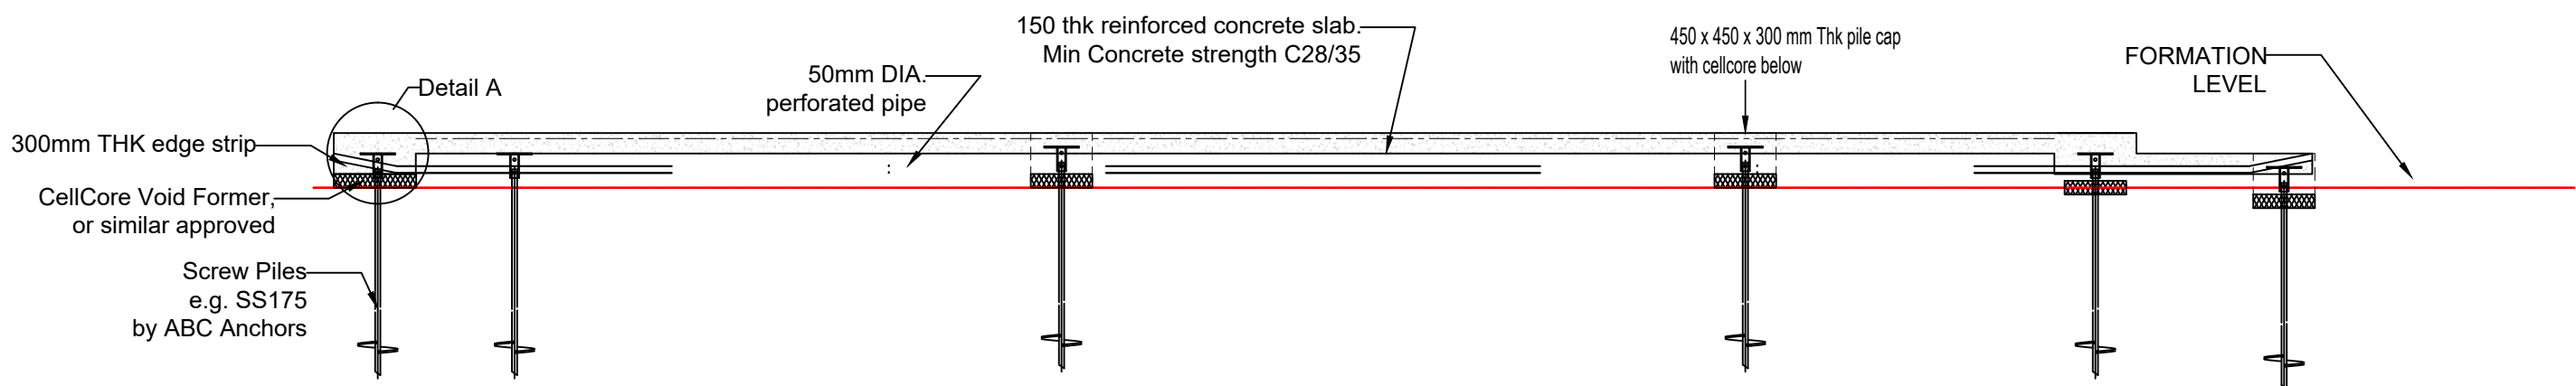

SECTION A-A

Scale 1:50

Notes:

SAFETY, HEALTH AND ENVIRONMENTAL INFORMATION

IN ADDITION TO THE HAZARDS/RISKS NORMALLY ASSOCIATED WITH THE TYPES OF WORK DETAILED ON THIS DRAWING, NOTE THE FOLLOWING CONSTRUCTION:

- Installation methodology to be incorporated into the design
- Where it has not been possible to mitigate the hazard by design then the residual hazard is highlighted on the relevant drawing with this symbol



MAINTENANCE / CLEANING:

- No special measures required

DECOMMISSIONING / DEMOLITION:

- Reverse of installation methodology

IT IS ASSUMED THAT ALL WORKS WILL BE CARRIED OUT BY A COMPETENT CONTRACTOR WORKING, WHERE APPROPRIATE, TO AN APPROVED METHOD STATEMENT

FOR GENERAL NOTES SEE DRAWING S-00

KEY

REF SPEC

W1 47x100 C24 Studs @ 400 c/c Sheathed in 9mm OSB3 Nailed @ 150 mm c/c with 3.1mm Dia. Sq. Twist Nails. Studs and horizontal framing members connected by 2no ring shanked nails with at least 3.1mm Dia. Sq and 50mm long.

P1	FIRST ISSUE	TH	11/08/21
REV:	DESCRIPTION:	BY:	DATE:

STATUS: PRELIMINARY

CLIENT NAME: MR & MRS REHILL

SITE: 61 HOLLYBANK LANE
EMSWORTH, HAMPSHIRE PO10 7UE

TITLE: SECTIONS & DETAILS

SCALE AT A1:	DATE:	DRAWN:	CHECKED:
AS SHOWN	AUG 21	TH	RT
DRAWING NO:	00 TEC V1 00 DR S 05	REVISION:	P1
Client No:	Originator	Volume	Level
Type	Role	Number	



Thorpe Engineering Consultants Ltd
consulting civil & structural engineers
www.thorpe-uk.com
engineers@thorpe-uk.com

TEC PROJECT REF:
21352

built environment digital engineering